Section 7.4

Campus and Building Plans Complete Book

Portland Community College

Space Utilization Survey

12000 SW 49TH Avenue
Portland, OR 97219

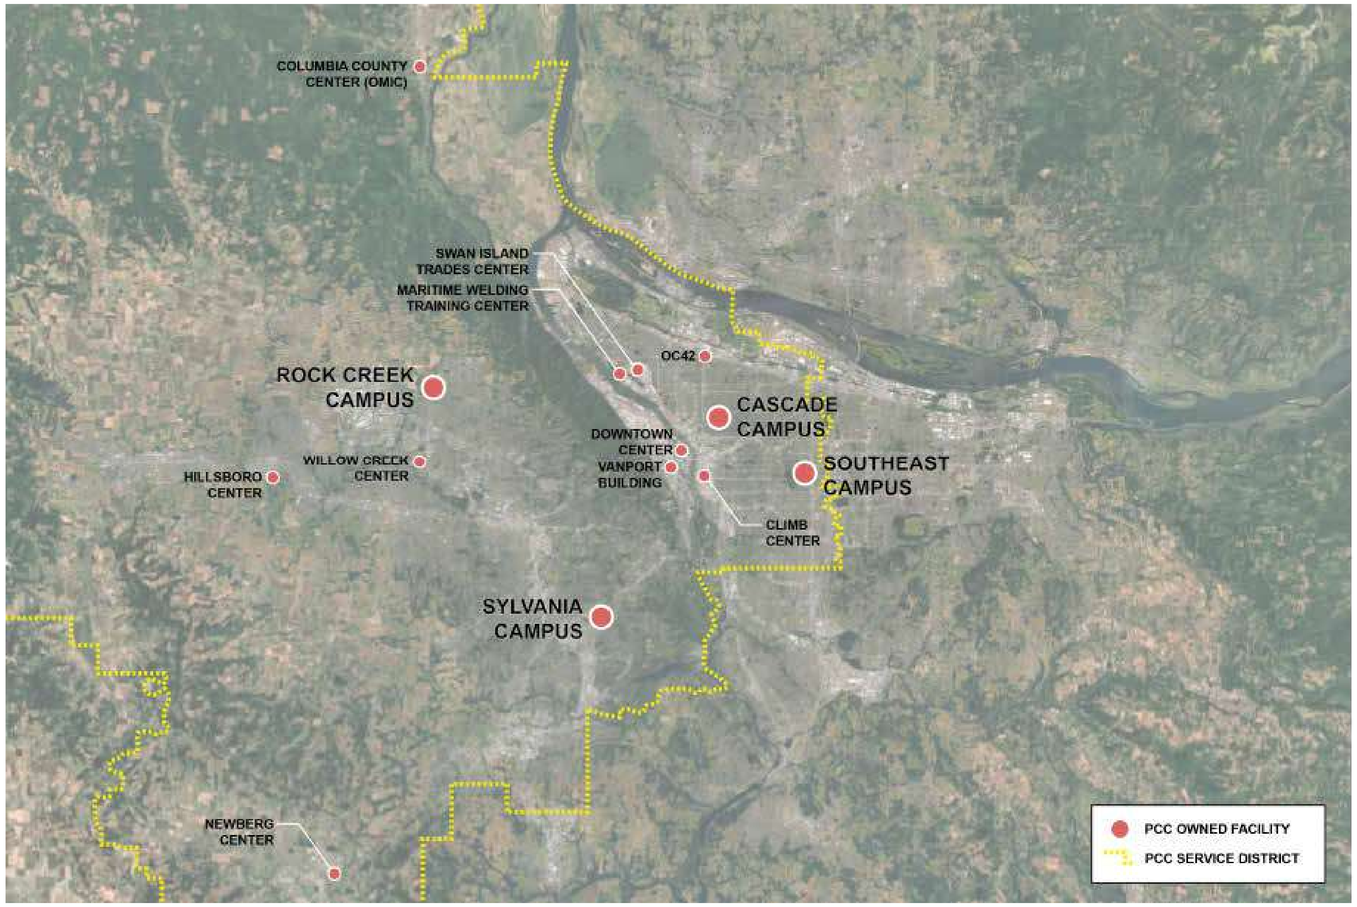

SHEET INDEX

A000 - COVER SHEET

A101 - CASCADE CAMPUS SITE PLAN -BASEMENT LEVEL
A102 - CASCADE CAMPUS SITE PLAN -L1
A103 - CASCADE CAMPUS SITE PLAN -L2
A104 - CASCADE CAMPUS SITE PLAN -L3
A105 - CASCADE CAMPUS BUILDING PLANS -CASCADE HALL (CH)
A106 - CASCADE CAMPUS BUILDING PLANS -JACKSON HALL (JH)
A107 - CASCADE CAMPUS BUILDING PLANS -LIBRARY (LIB)
A108 - CASCADE CAMPUS BUILDING PLANS -MORIARTY ARTS (MAHB) PHYSICAL EDUCATION (PEB)
A109 - CASCADE CAMPUS BUILDING PLANS -PUBLIC SERVICE EDUCATION (PSEB)
A110 - CASCADE CAMPUS BUILDING PLANS -STUDENT SERVICE (SSB)
A111 - CASCADE CAMPUS BUILDING PLANS -STUDENT UNION (SU)
A112 - CASCADE CAMPUS BUILDING PLANS -TECHNOLOGY EDUCATION (TEB) TERRELL HALL (TH)
A113 - CASCADE CAMPUS BUILDING PLANS -UNDERGROUND GARAGE (UG) PUBLIC SAFETY (PS) PARAGON (PAR)

A201 - ROCK CREEK CAMPUS SITE PLAN
A202 - ROCK CREEK CAMPUS SITE PLAN - L1
A203 - ROCK CREEK CAMPUS SITE PLAN - L2
A204 - ROCK CREEK CAMPUS BUILDING PLANS - BUILDING 01, BUILDING 04
A205 - ROCK CREEK CAMPUS BUILDING PLANS - BUILDING 02
A206 - ROCK CREEK CAMPUS BUILDING PLANS - BUILDING 02
A207 - ROCK CREEK CAMPUS BUILDING PLANS - BUILDING 03
A208 - ROCK CREEK CAMPUS BUILDING PLANS - BUILDING 05
A209 - ROCK CREEK CAMPUS BUILDING PLANS - BUILDING 05
A210 - ROCK CREEK CAMPUS BUILDING PLANS - BUILDING 06, BUILDING 08
A211 - ROCK CREEK CAMPUS BUILDING PLANS - BUILDING 07
A212 - ROCK CREEK CAMPUS BUILDING PLANS - BUILDING 09
A213 - ROCK CREEK CAMPUS BUILDING PLANS - BUILDING 10, 11, 12,13

A301 - SOUTHEAST CAMPUS SITE PLAN - BL
A302 - SOUTHEAST CAMPUS SITE PLAN - L1
A303 - SOUTHEAST CAMPUS SITE PLAN - L2
A304 - SOUTHEAST CAMPUS SITE PLAN - L3
A305 - SOUTHEAST CAMPUS SITE PLAN - L4
A306 - SOUTHEAST CAMPUS BUILDING PLANS - ADMINISTRATION HALL (ADM), COMMUNITY HALL ANNEX (COMX)
A307 - SOUTHEAST CAMPUS BUILDING PLANS - LIBRARY (LIBR)
A308 - SOUTHEAST CAMPUS BUILDING PLANS - STUDENT COMMONS BUILDING PLANS (SCOM)
A309 - SOUTHEAST CAMPUS BUILDING PLANS - MT. SCOTT HALL (SCOTT) AND GREENHOUSE DOME (GD)
A310 - SOUTHEAST CAMPUS BUILDING PLAN - MT. TABOR HALL (TABOR)

A401 - SYLVANIA CAMPUS SITE PLAN - BL
A402 - SYLVANIA CAMPUS SITE PLAN - L1
A403 - SYLVANIA CAMPUS SITE PLAN - L2
A404 - SYLVANIA CAMPUS SITE PLAN - L3
A405 - SYLVANIA CAMPUS SITE PLAN - L4
A406 - SYLVANIA CAMPUS BUILDING PLANS -AUTOMOTIVE & METAL BUILDING (AM) SOCIAL SCIENCE BUILDING (SS)
A407 - SYLVANIA CAMPUS BUILDING PLANS -BOOKSTORE BUILDING (BK)
A408 - SYLVANIA CAMPUS BUILDING PLANS -COLLEGE CENTER (CC)
A409 - SYLVANIA CAMPUS BUILDING PLANS -COLLEGE CENTER (CC)
A410 - SYLVANIA CAMPUS BUILDING PLANS -COLLEGE SERVICE BUILDING (CSB)
A411 - SYLVANIA CAMPUS BUILDING PLANS -COMMUNICATIONS TECHNOLOGY BUILDING (CT)
A412 - SYLVANIA CAMPUS BUILDING PLANS -HEAT PLANT (HT) CHILD DEVELOPMENT CENTER (CDC)
A413 - SYLVANIA CAMPUS BUILDING PLANS -HEALTH TECHNOLOGY BUILDING (HT)
A414 - SYLVANIA CAMPUS BUILDING PLANS -HEALTH TECHNOLOGY BUILDING (HT)
A415 - SYLVANIA CAMPUS BUILDING PLANS -HEALTH TECHNOLOGY BUILDING (HT)
A416 - SYLVANIA CAMPUS BUILDING PLANS -HEALTH TECHNOLOGY BUILDING (HT)
A417 - SYLVANIA CAMPUS BUILDING PLANS -LIBRARY (LIB) PERFORMING ARTS CENTER (PAC)
A418 - SYLVANIA CAMPUS BUILDING PLANS -SOUTH CLASSROOM BUILDING (SCB)
A419 - SYLVANIA CAMPUS BUILDING PLANS -SCIENCE TECHNOLOGY BUILDING (ST)
A420 - SYLVANIA CAMPUS BUILDING PLANS -TECHNOLOGY CLASSROOM BUILDING (TCB)

A501 - CLIMB CENTER BUILDING PLANS
A502 - COLUMBIA COUNTY CNTER (OMIC) BUILDING PLAN
A503 - DOWNTOWN CENTER BUILDING PLANS
A504 - HILLSBORO TRANSIT CENTER BUILDING PLAN
A505 - NEWBERG CENTER BUILDING PLAN
A506 - OPPORTUNITY CENTER BUILDING PLANS
A507 - SWAN ISLAND TRADE CENTER BUILDING PLAN
A508 - VANPORT CENTER BUILDING PLANS
A509 - WILLOW CREEK CENTER BUILDING PLANS

2025-03-04 1:23:12 PM

CLIENT
Portland Community College
12000 SW 49TH AVENUE
PORTLAND, OREGON 97219

ISSUES

No.	DESCRIPTION	DATE

Portland Community College
Space Utilization Survey
12000 SW 49TH Avenue
Portland, OR 97219

SEAL

PRIME CONSULTANT
ARCADIS
830 NE Holladay Street
Portland OR 97232 USA
tel 503 226 6950
www.arcadis.com

PROJECT NO:	CLIENT PROJECT NO:
146047	#####

SHEET NUMBER	ISSUE
A000	

1 CASCADE CAMPUS SITE PLAN - BASEMENT LEVEL

SCALE: 1" = 60'-0"

CLIENT

Portland Community College

12000 SW 49TH AVENUE
PORTLAND, OREGON 97219

ISSUES

No.	DESCRIPTION	DATE
01	INITIAL DRAFT FOR SPACE ALLOCATION REVIEW	2024/10/31

Room Legend

- 350 Conference Room
- 730 Central Storage
- 740 Vehicle Storage
- 770 Central IT
- W02 Elevator
- W06 Public Corridor
- W07 Stairway
- Y04 Utility/Mechanical Space

BUILDING LEGEND:

CH	CASCADE HALL (A105)
JH	JACKSON HALL (A106)
LB	LIBRARY (A107)
MAHB	MORIARTY ARTS BUILDING (A108)
PAR	PARAGON BUILDING (A113)
PEB	PHYSICAL EDUCATION BUILDING (CASCADE GYM) (A106)
PS	PUBLIC SAFETY (A113)
PSEB	PUBLIC SERVICE EDUCATION BUILDING (A109)
SSB	STUDENT SERVICE BUILDING (A110)
SU	STUDENT UNION (A111)
TEB	MARGARET CARTER TECHNOLOGY EDUCATION BUILDING (A112)
TH	TERRELL HALL (A112)
UG	UNDEGROUND GARAGE (A113)
	PCC PROPERTY

ARCADIS
830 NE Holladay Street
Portland, OR 97232, USA
tel 503 226 6950 fax 503 273 9192

PROJECT

Portland Community College Space Utilization

Cascade Campus
705 N. Killingsworth St.
Portland, OR 97217

PROJECT NO: 146047

SHEET TITLE

Cascade Campus Site Plan - Basement Level

SHEET NUMBER

A101

SCALE CHECK 1" = 50mm

N

Jessup St.

N. Kerby Ave.

Jessup St.

N. Missouri Ave.

Michigan Ave.

Mississippi Ave.

Albina Ave.

PSEB

CH

LEASED TO ALBINA HEAD START

SSB

TH

JH

PCC Parking

PCC Parking

PCC Parking

SU

PAR

MAHB

LIB

TEB

PS

N. Killingsworth St.

N. Missouri Ave.

Michigan Ave.

Mississippi Ave.

Albina Ave.

Borthwick Ave.

Kerby Ave.

PEB

PCC Parking

1 CASCADE CAMPUS SITE PLAN - LEVEL 01

SCALE: 1" = 60'-0"

CLIENT

Portland Community College

12000 SW 49TH AVENUE
PORTLAND, OREGON 97219

ISSUES

No.	DESCRIPTION	DATE
01	INITIAL DRAFT FOR SPACE ALLOCATION REVIEW	2024/10/31

Room Legend

- 110 Classroom
- 115 Classroom Service
- 210 Class Laboratory
- 215 Class Laboratory Service
- 310 Office
- 315 Office Service
- 350 Conference Room
- 410 Study Room
- 410 Study Room
- 420 Stack
- 430 Open-Stack Study Room
- 440 Processing Room
- 455 Study Service
- 520 Athletic Or Physical Education
- 525 Athletic Or Physical Education Service
- 550 Demonstration
- 555 Demonstration Service
- 610 Assembly
- 620 Exhibition
- 630 Food Facility
- 635 Food Facility Service
- 640 Day Care
- 645 Day Care Service
- 650 Lounge
- 660 Merchandising
- 665 Merchandising Service
- 710 Central Computer Or Telecommunications
- 720 Shop
- 730 Central Storage
- 770 Central IT
- W02 Elevator
- W04 Loading Dock
- W05 Lobby
- W06 Public Corridor
- W07 Stairway
- X02 Janitor Room
- X03 Public Rest Room
- X04 Trash Room
- X05 Non-Public Rest Room
- Y04 Utility/Mechanical Space

BUILDING LEGEND:

CH	CASCADE HALL (A105)
JH	JACKSON HALL (A106)
LB	LIBRARY (A107)
MAHB	MORIARTY ARTS BUILDING (A108)
PAR	PARAGON BUILDING (A113)
PEB	PHYSICAL EDUCATION BUILDING (CASCADE GYM) (A106)
PS	PUBLIC SAFETY (A113)
PSEB	PUBLIC SERVICE EDUCATION BUILDING (A109)
SSB	STUDENT SERVICE BUILDING (A110)
SU	STUDENT UNION (A111)
TEB	MARGARET CARTER TECHNOLOGY EDUCATION BUILDING (A112)
TH	TERRELL HALL (A112)
UG	UNDEGROUND GARAGE (A113)
	PCC PROPERTY

ARCADIS
830 NE Holladay Street
Portland, OR 97232, USA
tel 503 226 6950 fax 503 273 9192

PROJECT

Portland Community College Space Utilization

Cascade Campus
705 N. Killingsworth St.
Portland, OR 97217

PROJECT NO: 146047

SHEET TITLE

Cascade Campus Site Plan - L1

SHEET NUMBER

A102

SCALE CHECK
1 in

1 CASCADE CAMPUS SITE PLAN - LEVEL 02

SCALE: 1" = 60'-0"

CLIENT

Portland Community College

12000 SW 49TH AVENUE
PORTLAND, OREGON 97219

ISSUES

No.	DESCRIPTION	DATE
01	INITIAL DRAFT FOR SPACE ALLOCATION REVIEW	2024/10/31

Room Legend

- 110 Classroom
- 115 Classroom Service
- 210 Class Laboratory
- 215 Class Laboratory Service
- 310 Office
- 315 Office Service
- 350 Conference Room
- 410 Study Room
- 420 Stack
- 430 Open-Stack Study Room
- 520 Athletic Or Physical Education
- 525 Athletic Or Physical Education Service
- 630 Food Facility
- 650 Lounge
- 655 Lounge Service
- 710 Central Computer Or Telecommunications
- 730 Central Storage
- W02 Elevator
- W05 Lobby
- W06 Public Corridor
- W07 Stairway
- X02 Janitor Room
- X03 Public Rest Room
- Y04 Utility/Mechanical Space

BUILDING LEGEND:

CH	CASCADE HALL (A105)
JH	JACKSON HALL (A106)
LB	LIBRARY (A107)
MAHB	MORIARTY ARTS BUILDING (A108)
PAR	PARAGON BUILDING (A113)
PEB	PHYSICAL EDUCATION BUILDING (CASCADE GYM) (A106)
PS	PUBLIC SAFETY (A113)
PSEB	PUBLIC SERVICE EDUCATION BUILDING (A109)
SSB	STUDENT SERVICE BUILDING (A110)
SU	STUDENT UNION (A111)
TEB	MARGARET CARTER TECHNOLOGY EDUCATION BUILDING (A112)
TH	TERRELL HALL (A112)
UG	UNDERGROUND GARAGE (A113)
	PCC PROPERTY

ARCADIS
830 NE Holladay Street
Portland, OR 97232, USA
tel 503 226 6950 fax 503 273 9192

PROJECT

Portland Community College Space Utilization

Cascade Campus
705 N. Killingsworth St.
Portland, OR 97217

PROJECT NO: 146047

SHEET TITLE

Cascade Campus Site Plan - Level 02

SHEET NUMBER

A103

SCALE CHECK
1"

1 **CASCADE CAMPUS SITE PLAN - LEVEL 03**
SCALE: 1" = 60'-0"

CLIENT

Portland Community College

12000 SW 49TH AVENUE
PORTLAND, OREGON 97219

ISSUES

No.	DESCRIPTION	DATE
01	INITIAL DRAFT FOR SPACE ALLOCATION REVIEW	2024/10/31

Room Legend

- 110 Classroom
- 310 Office
- 315 Office Service
- 350 Conference Room
- 520 Athletic Or Physical Education
- 525 Athletic Or Physical Education Service
- 650 Lounge
- 660 Merchandising
- 730 Central Storage
- W02 Elevator
- W05 Lobby
- W06 Public Corridor
- W07 Stairway
- X02 Janitor Room
- X03 Public Rest Room
- Y04 Utility/Mechanical Space

BUILDING LEGEND:

CH	CASCADE HALL (A105)
JH	JACKSON HALL (A106)
LB	LIBRARY (A107)
MAHB	MORIARTY ARTS BUILDING (A108)
PAR	PARAGON BUILDING (A113)
PEB	PHYSICAL EDUCATION BUILDING (CASCADE GYM) (A108)
PS	PUBLIC SAFETY (A113)
PSEB	PUBLIC SERVICE EDUCATION BUILDING (A109)
SSB	STUDENT SERVICE BUILDING (A110)
SU	STUDENT UNION (A111)
TEB	MARGARET CARTER TECHNOLOGY EDUCATION BUILDING (A112)
TH	TERRELL HALL (A112)
UG	UNDEGROUND GARAGE (A113)
	PCC PROPERTY

ARCADIS
830 NE Holladay Street
Portland, OR 97232, USA
tel 503 226 6950 fax 503 273 9192

PROJECT

Portland Community College Space Utilization

Cascade Campus
705 N. Killingsworth St.
Portland, OR 97217

PROJECT NO: 146047

SHEET TITLE

Cascade Campus Site Plan - Level 03

SHEET NUMBER

A104

SCALE CHECK
1" = 60'-0"

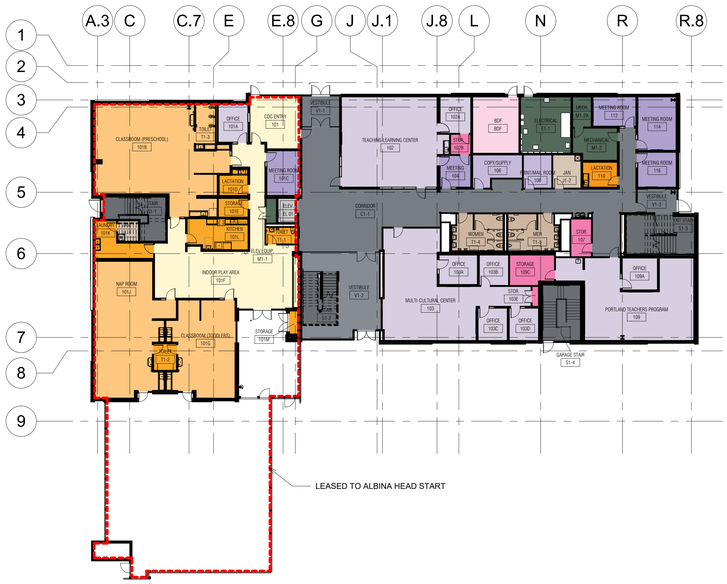

1 CASCADE HALL (CH) FLOOR PLAN - LEVEL 01

SCALE: 1" = 20'-0"

2 CASCADE HALL (CH) FLOOR PLAN - LEVEL 02

SCALE: 1" = 20'-0"

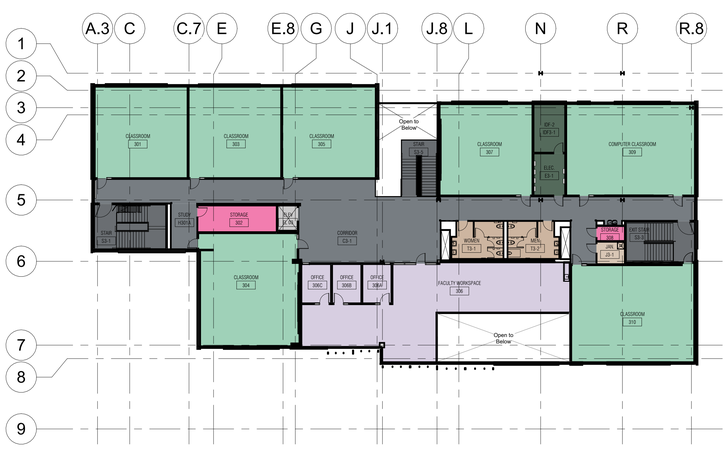

3 CASCADE HALL (CH) FLOOR PLAN - LEVEL 03

SCALE: 1" = 20'-0"

CLIENT

Portland Community College

12000 SW 49TH AVENUE
PORTLAND, OREGON 97219

ISSUES

No.	DESCRIPTION	DATE
01	INITIAL DRAFT FOR SPACE ALLOCATION REVIEW	2024/11/08

Room Legend

- 050 Inactive Area
- 060 Alteration or Conversion Area
- 070 Unfinished Area
- 080 Leased Space
- 110 Classroom
- 115 Classroom Service
- 210 Class Laboratory
- 215 Class Laboratory Service
- 220 Open Laboratory
- 225 Open Laboratory Service
- 250 Research/Nonclass Laboratory
- 255 Research/Nonclass Laboratory Service
- 310 Office
- 315 Office Service
- 350 Conference Room
- 355 Conference Room Service
- 410 Study Room
- 410 Study Room
- 420 Stack
- 430 Open-Stack Study Room
- 440 Processing Room
- 455 Study Service
- 510 Armory
- 515 Armory Service
- 520 Athletic Or Physical Education
- 523 Athletic Facilities Spectator Seating
- 525 Athletic Or Physical Education Service
- 530 Media Production
- 535 Media Production Service
- 540 Clinic
- 545 Clinic Service
- 550 Demonstration
- 555 Demonstration Service
- 560 Field Building
- 570 Animal Facilities
- 575 Animal Facilities Service
- 580 Greenhouse
- 585 Greenhouse Service
- 590 Other (All Purpose)
- 610 Assembly
- 615 Assembly Service
- 620 Exhibition
- 625 Exhibition Service
- 630 Food Facility
- 635 Food Facility Service
- 640 Day Care
- 645 Day Care Service
- 650 Lounge
- 655 Lounge Service
- 660 Merchandising
- 665 Merchandising Service
- 670 Recreation
- 675 Recreation Service
- 680 Meeting Room
- 685 Meeting Room Service
- 710 Central Computer Or Telecommunications
- 715 Central Computer Or Telecommunications Service
- 720 Shop
- 725 Shop Service
- 730 Central Storage
- 735 Central Storage Service
- 740 Vehicle Storage
- 745 Vehicle Storage Service
- 750 Central Service
- 755 Central Service Support
- 760 Hazardous Materials Storage
- 770 Central IT
- 770 Hazardous Waste Storage
- 775 Hazardous Waste Service
- 780 Unit Storage
- 810 Patient Bedroom
- 815 Patient Bedroom Service
- 820 Patient Bath
- 830 Nurse Station
- 835 Nurse Station Service
- 840 Surgery
- 845 Surgery Service
- 850 Treatment/Examination Clinic
- 855 Treatment/Examination Clinic Service
- 860 Diagnostic Service Laboratory
- 865 Diagnostic Service Lab Support
- 870 Central Supplies
- 880 Public Waiting
- 890 Staff On-Call Facility
- 895 Staff On-Call Facility Service
- 910 Sleep/Study w/out Toilet or Bath
- 919 Toilet or Bath
- 920 Sleep/Study With Toilet or Bath
- 935 Sleep/Study Service
- 950 Apartment
- 955 Apartment Service
- 970 House
- W01 Bridge/Tunnel
- W02 Elevator
- W03 Escalator
- W04 Loading Dock
- W05 Lobby
- W06 Public Corridor
- W07 Stairway
- X01 Custodial Supply Closet
- X02 Janitor Room
- X03 Public Rest Room
- X04 Trash Room
- X05 Non-Public Rest Room
- Y01 Central Utility Plant
- Y02 Fuel Room
- Y03 Shaft
- Y04 Utility/Mechanical Space

ARCADIS
830 NE Holladay Street
Portland, OR 97232, USA
tel 503 226 6950 fax 503 273 9192

PROJECT

Portland Community College Space Utilization

Cascade Campus
705 N. Killingsworth St.
Portland, OR 97217

PROJECT NO: 146047

SHEET TITLE

Cascade Campus Building Plans - Cascade Hall (CH)

SHEET NUMBER

A105

SCALE CHECK 1" = 20'-0"

N

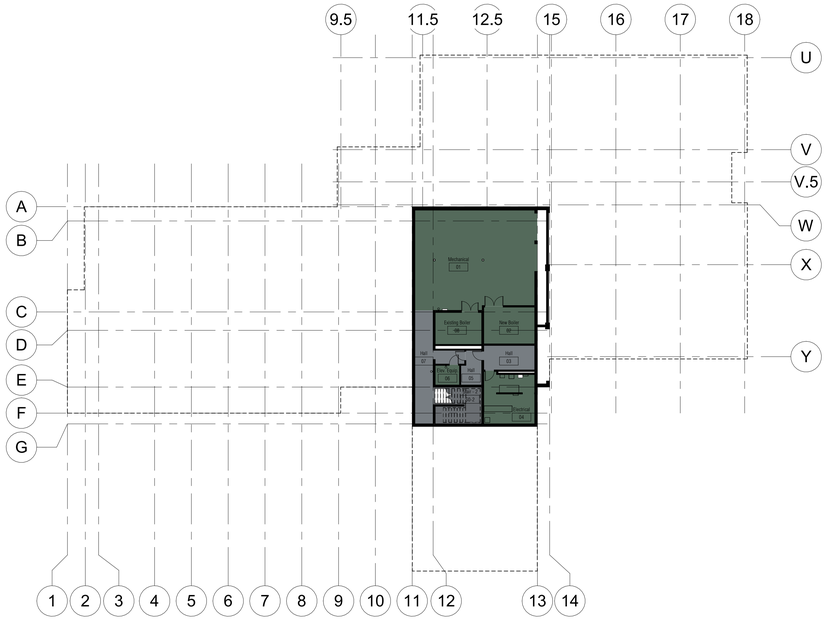

1 JACKSON HALL (JH) FLOOR PLAN - BASEMENT LEVEL

SCALE: 1" = 20'-0"

2 JACKSON HALL (JH) FLOOR PLAN - LEVEL 01

SCALE: 1" = 20'-0"

3 JACKSON HALL (JH) FLOOR PLAN - LEVEL 02

SCALE: 1" = 20'-0"

CLIENT

Portland Community College

12000 SW 49TH AVENUE
PORTLAND, OREGON 97219

ISSUES

No.	DESCRIPTION	DATE
01	INITIAL DRAFT FOR SPACE ALLOCATION REVIEW	2024/11/08

Room Legend

- 050 Inactive Area
- 060 Alteration or Conversion Area
- 070 Unfinished Area
- 080 Leased Space
- 110 Classroom
- 115 Classroom Service
- 210 Class Laboratory
- 215 Class Laboratory Service
- 220 Open Laboratory
- 225 Open Laboratory Service
- 250 Research/Nonclass Laboratory
- 255 Research/Nonclass Laboratory Service
- 310 Office
- 315 Office Service
- 350 Conference Room
- 355 Conference Room Service
- 410 Study Room
- 410 Study Room
- 420 Stack
- 430 Open-Stack Study Room
- 440 Processing Room
- 455 Study Service
- 510 Armory
- 515 Armory Service
- 520 Athletic Or Physical Education
- 523 Athletic Facilities Spectator Seating
- 525 Athletic Or Physical Education Service
- 530 Media Production
- 535 Media Production Service
- 540 Clinic
- 545 Clinic Service
- 550 Demonstration
- 555 Demonstration Service
- 560 Field Building
- 570 Animal Facilities
- 575 Animal Facilities Service
- 580 Greenhouse
- 585 Greenhouse Service
- 590 Other (All Purpose)
- 610 Assembly
- 615 Assembly Service
- 620 Exhibition
- 625 Exhibition Service
- 630 Food Facility
- 635 Food Facility Service
- 640 Day Care
- 645 Day Care Service
- 650 Lounge
- 655 Lounge Service
- 660 Merchandising
- 665 Merchandising Service
- 670 Recreation
- 675 Recreation Service
- 680 Meeting Room
- 685 Meeting Room Service
- 710 Central Computer Or Telecommunications
- 715 Central Computer Or Telecommunications Service
- 720 Shop
- 725 Shop Service
- 730 Central Storage
- 735 Central Storage Service
- 740 Vehicle Storage
- 745 Vehicle Storage Service
- 750 Central Service
- 755 Central Service Support
- 760 Hazardous Materials Storage
- 770 Central IT
- 770 Hazardous Waste Storage
- 775 Hazardous Waste Service
- 780 Unit Storage
- 810 Patient Bedroom
- 815 Patient Bedroom Service
- 820 Patient Bath
- 830 Nurse Station
- 835 Nurse Station Service
- 840 Surgery
- 845 Surgery Service
- 850 Treatment/Examination Clinic
- 855 Treatment/Examination Clinic Service
- 860 Diagnostic Service Laboratory
- 865 Diagnostic Service Lab Support
- 870 Central Supplies
- 880 Public Waiting
- 890 Staff On-Call Facility
- 895 Staff On-Call Facility Service
- 910 Sleep/Study w/out Toilet or Bath
- 919 Toilet or Bath
- 920 Sleep/Study With Toilet or Bath
- 935 Sleep/Study Service
- 950 Apartment
- 955 Apartment Service
- 970 House
- W01 Bridge/Tunnel
- W02 Elevator
- W03 Escalator
- W04 Loading Dock
- W05 Lobby
- W06 Public Corridor
- W07 Stairway
- X01 Custodial Supply Closet
- X02 Janitor Room
- X03 Public Rest Room
- X04 Trash Room
- X05 Non-Public Rest Room
- Y01 Central Utility Plant
- Y02 Fuel Room
- Y03 Shaft
- Y04 Utility/Mechanical Space

ARCADIS
830 NE Holladay Street
Portland, OR 97232, USA
tel 503 226 6950 fax 503 273 9192

PROJECT

Portland Community College Space Utilization

Cascade Campus
705 N. Killingsworth St.
Portland, OR 97217

PROJECT NO: 146047

SHEET TITLE

Cascade Campus Building Plans - Jackson Hall (JH)

SHEET NUMBER

A106

SCALE CHECK 1 inch

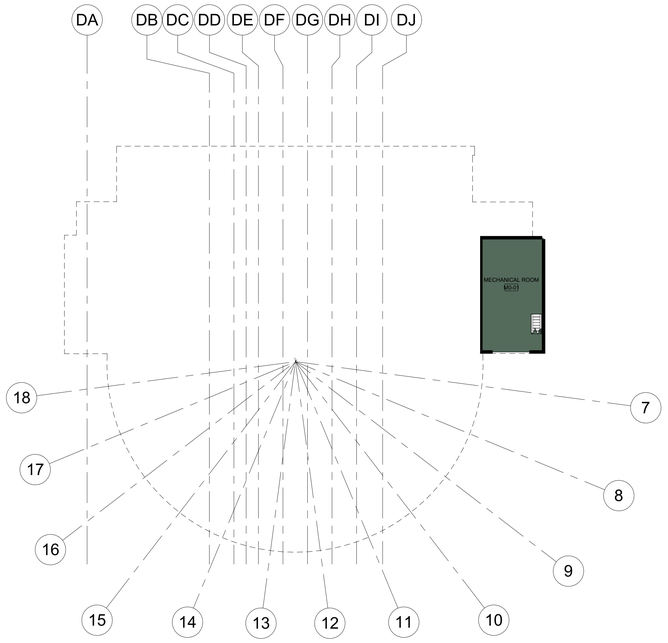

1 LIBRARY (LB) FLOOR PLAN - BASEMENT LEVEL

SCALE: 1" = 20'-0"

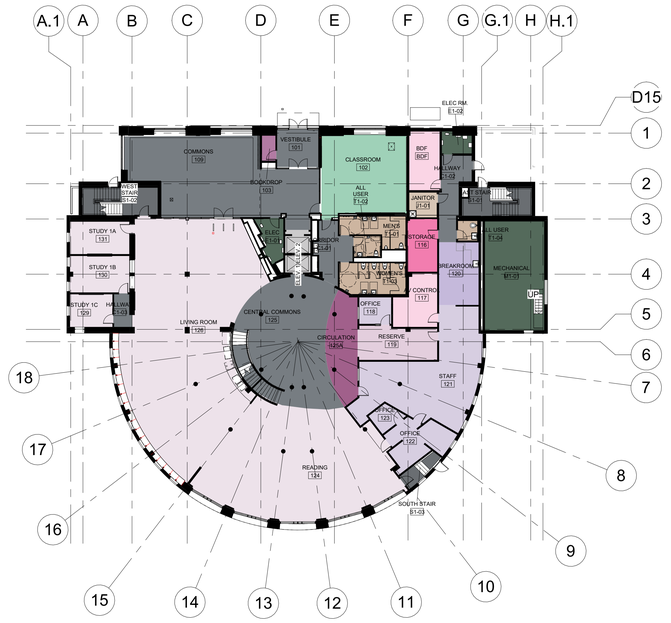

2 LIBRARY (LB) FLOOR PLAN - LEVEL 01

SCALE: 1" = 20'-0"

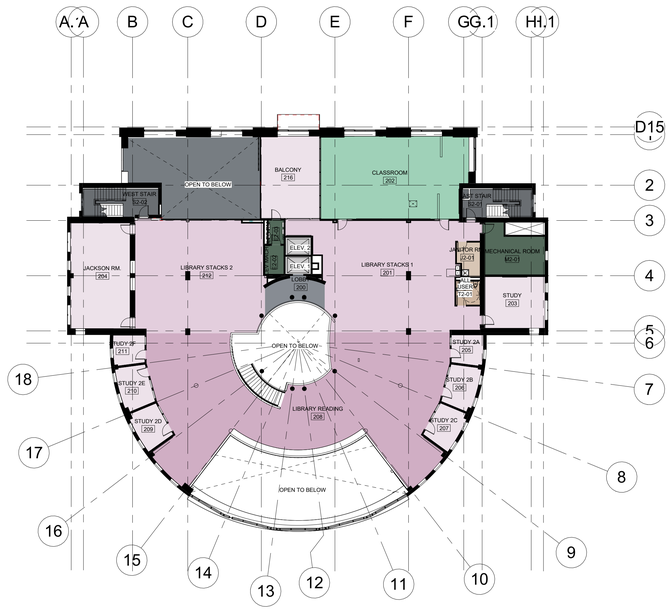

3 LIBRARY (LB) FLOOR PLAN - LEVEL 02

SCALE: 1" = 20'-0"

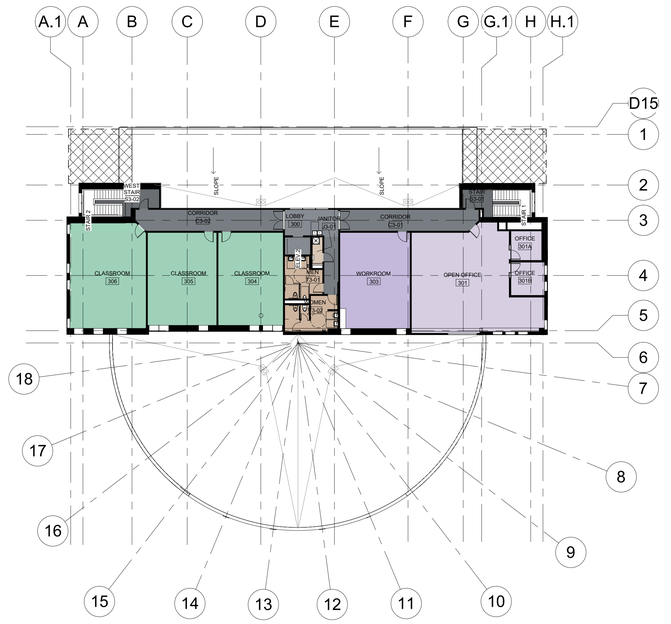

4 LIBRARY (LB) FLOOR PLAN - LEVEL 03

SCALE: 1" = 20'-0"

CLIENT

Portland Community College

12000 SW 49TH AVENUE
PORTLAND, OREGON 97219

ISSUES

No.	DESCRIPTION	DATE
01	INITIAL DRAFT FOR SPACE ALLOCATION REVIEW	2024/11/08

Room Legend

- 050 Inactive Area
- 060 Alteration or Conversion Area
- 070 Unfinished Area
- 080 Leased Space
- 110 Classroom
- 115 Classroom Service
- 210 Class Laboratory
- 215 Class Laboratory Service
- 220 Open Laboratory
- 225 Open Laboratory Service
- 250 Research/Nonclass Laboratory
- 255 Research/Nonclass Laboratory Service
- 310 Office
- 315 Office Service
- 350 Conference Room
- 355 Conference Room Service
- 410 Study Room
- 410 Study Room
- 420 Stack
- 430 Open-Stack Study Room
- 440 Processing Room
- 455 Study Service
- 510 Armory
- 515 Armory Service
- 520 Athletic Or Physical Education
- 523 Athletic Facilities Spectator Seating
- 525 Athletic Or Physical Education Service
- 530 Media Production
- 535 Media Production Service
- 540 Clinic
- 545 Clinic Service
- 550 Demonstration
- 555 Demonstration Service
- 560 Field Building
- 570 Animal Facilities
- 575 Animal Facilities Service
- 580 Greenhouse
- 585 Greenhouse Service
- 590 Other (All Purpose)
- 610 Assembly
- 615 Assembly Service
- 620 Exhibition
- 625 Exhibition Service
- 630 Food Facility
- 635 Food Facility Service
- 640 Day Care
- 645 Day Care Service
- 650 Lounge
- 655 Lounge Service
- 660 Merchandising
- 665 Merchandising Service
- 670 Recreation
- 675 Recreation Service
- 680 Meeting Room
- 685 Meeting Room Service
- 710 Central Computer Or Telecommunications
- 715 Central Computer Or Telecommunications Service
- 720 Shop
- 725 Shop Service
- 730 Central Storage
- 735 Central Storage Service
- 740 Vehicle Storage
- 745 Vehicle Storage Service
- 750 Central Service
- 755 Central Service Support
- 760 Hazardous Materials Storage
- 770 Central IT
- 770 Hazardous Waste Storage
- 775 Hazardous Waste Service
- 780 Unit Storage
- 810 Patient Bedroom
- 815 Patient Bedroom Service
- 820 Patient Bath
- 830 Nurse Station
- 835 Nurse Station Service
- 840 Surgery
- 845 Surgery Service
- 850 Treatment/Examination Clinic
- 855 Treatment/Examination Clinic Service
- 860 Diagnostic Service Laboratory
- 865 Diagnostic Service Lab Support
- 870 Central Supplies
- 880 Public Waiting
- 890 Staff On-Call Facility
- 895 Staff On-Call Facility Service
- 910 Sleep/Study w/out Toilet or Bath
- 919 Toilet or Bath
- 920 Sleep/Study With Toilet or Bath
- 935 Sleep/Study Service
- 950 Apartment
- 955 Apartment Service
- 970 House
- W01 Bridge/Tunnel
- W02 Elevator
- W03 Escalator
- W04 Loading Dock
- W05 Lobby
- W06 Public Corridor
- W07 Stairway
- X01 Custodial Supply Closet
- X02 Janitor Room
- X03 Public Rest Room
- X04 Trash Room
- X05 Non-Public Rest Room
- Y01 Central Utility Plant
- Y02 Fuel Room
- Y03 Shaft
- Y04 Utility/Mechanical Space

ARCADIS
830 NE Holladay Street
Portland, OR 97232, USA
tel 503 226 6950 fax 503 273 9192

PROJECT

Portland Community College Space Utilization

Cascade Campus
705 N. Killingsworth St.
Portland, OR 97217

PROJECT NO: 146047

SHEET TITLE

Cascade Campus Building Plans - Library (LB)

SHEET NUMBER

A107

SCALE CHECK
1 in

1 MORIARTY ARTS BUILDING (MAHB) FLOOR PLAN - LEVEL 01

SCALE: 1" = 20'-0"

2 MORIARTY ARTS BUILDING (MAHB) FLOOR PLAN - LEVEL 02

SCALE: 1" = 20'-0"

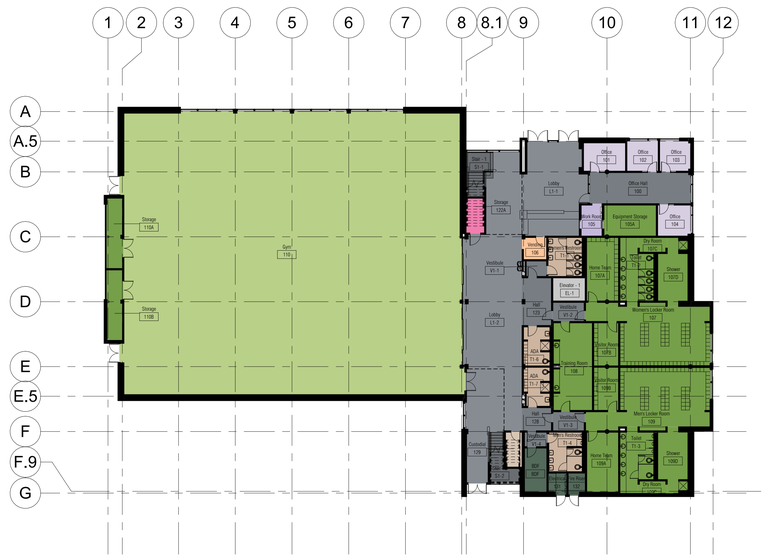

3 PHYSICAL EDUCATION BUILDING (PEB) FLOOR PLAN - LEVEL 01

SCALE: 1" = 20'-0"

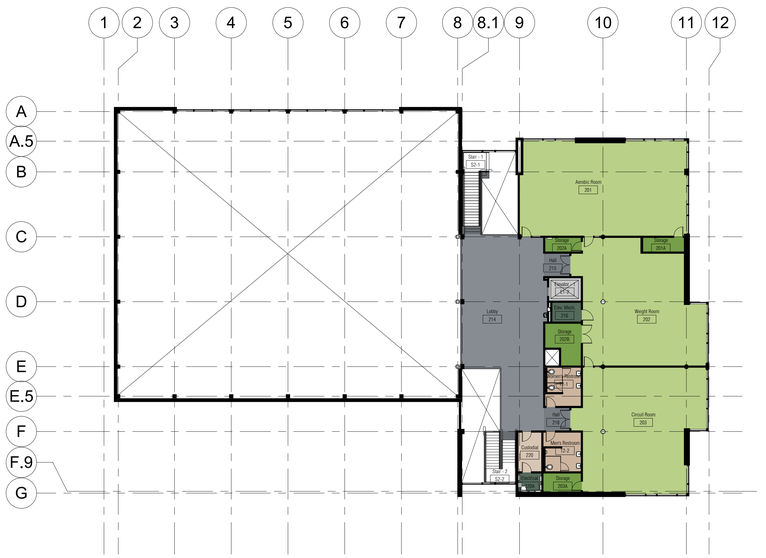

4 PHYSICAL EDUCATION BUILDING (PEB) FLOOR PLAN - LEVEL 02

SCALE: 1" = 20'-0"

CLIENT

Portland Community College

12000 SW 49TH AVENUE
PORTLAND, OREGON 97219

ISSUES

No.	DESCRIPTION	DATE
01	INITIAL DRAFT FOR SPACE ALLOCATION REVIEW	2024/11/08

Room Legend

- 050 Inactive Area
- 060 Alteration or Conversion Area
- 070 Unfinished Area
- 080 Leased Space
- 110 Classroom
- 115 Classroom Service
- 210 Class Laboratory
- 215 Class Laboratory Service
- 220 Open Laboratory
- 225 Open Laboratory Service
- 250 Research/Nonclass Laboratory
- 255 Research/Nonclass Laboratory Service
- 310 Office
- 315 Office Service
- 350 Conference Room
- 355 Conference Room Service
- 410 Study Room
- 410 Study Room
- 420 Stack
- 430 Open-Stack Study Room
- 440 Processing Room
- 455 Study Service
- 510 Armory
- 515 Armory Service
- 520 Athletic Or Physical Education
- 523 Athletic Facilities Spectator Seating
- 525 Athletic Or Physical Education Service
- 530 Media Production
- 535 Media Production Service
- 540 Clinic
- 545 Clinic Service
- 550 Demonstration
- 555 Demonstration Service
- 560 Field Building
- 570 Animal Facilities
- 575 Animal Facilities Service
- 580 Greenhouse
- 585 Greenhouse Service
- 590 Other (All Purpose)
- 610 Assembly
- 615 Assembly Service
- 620 Exhibition
- 625 Exhibition Service
- 630 Food Facility
- 635 Food Facility Service
- 640 Day Care
- 645 Day Care Service
- 650 Lounge
- 655 Lounge Service
- 660 Merchandising
- 665 Merchandising Service
- 670 Recreation
- 675 Recreation Service
- 680 Meeting Room
- 685 Meeting Room Service
- 710 Central Computer Or Telecommunications
- 715 Central Computer Or Telecommunications Service
- 720 Shop
- 725 Shop Service
- 730 Central Storage
- 735 Central Storage Service
- 740 Vehicle Storage
- 745 Vehicle Storage Service
- 750 Central Service
- 755 Central Service Support
- 760 Hazardous Materials Storage
- 770 Central IT
- 770 Hazardous Waste Storage
- 775 Hazardous Waste Service
- 780 Unit Storage
- 810 Patient Bedroom
- 815 Patient Bedroom Service
- 820 Patient Bath
- 830 Nurse Station
- 835 Nurse Station Service
- 840 Surgery
- 845 Surgery Service
- 850 Treatment/Examination Clinic
- 855 Treatment/Examination Clinic Service
- 860 Diagnostic Service Laboratory
- 865 Diagnostic Service Lab Support
- 870 Central Supplies
- 880 Public Waiting
- 890 Staff On-Call Facility
- 895 Staff On-Call Facility Service
- 910 Sleep/Study w/out Toilet or Bath
- 918 Toilet or Bath
- 920 Sleep/Study With Toilet or Bath
- 935 Sleep/Study Service
- 950 Apartment
- 955 Apartment Service
- 970 House
- W01 Bridge/Tunnel
- W02 Elevator
- W03 Escalator
- W04 Loading Dock
- W05 Lobby
- W06 Public Corridor
- W07 Stairway
- X01 Custodial Supply Closet
- X02 Janitor Room
- X03 Public Rest Room
- X04 Trash Room
- X05 Non-Public Rest Room
- Y01 Central Utility Plant
- Y02 Fuel Room
- Y03 Shaft
- Y04 Utility/Mechanical Space

ARCADIS
830 NE Holladay Street
Portland, OR 97232, USA
tel 503 226 6950 fax 503 273 9192

PROJECT

Portland Community College Space Utilization

Cascade Campus
705 N. Killingsworth St.
Portland, OR 97217

PROJECT NO: 146047

SHEET TITLE

Cascade Campus Building Plans - Moriarty Arts (MAHB) Physical Education (PEB)

SHEET NUMBER

A108

SCALE 0.5mm

N

1 PUBLIC SERVICE EDUCATION BUILDING (PSEB) FLOOR PLAN - LEVEL 01

SCALE: 1" = 20'-0"

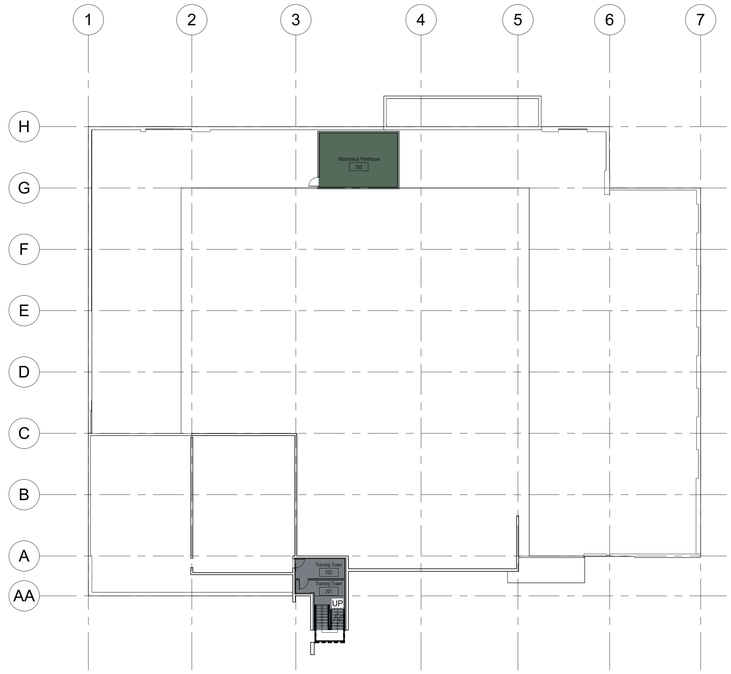

2 PUBLIC SERVICE EDUCATION BUILDING (PSEB) FLOOR PLAN - LEVEL 02

SCALE: 1" = 20'-0"

CLIENT

Portland Community College

12000 SW 49TH AVENUE
PORTLAND, OREGON 97219

ISSUES

No.	DESCRIPTION	DATE
01	INITIAL DRAFT FOR SPACE ALLOCATION REVIEW	2024/11/08

Room Legend

- 050 Inactive Area
- 060 Alteration or Conversion Area
- 070 Unfinished Area
- 080 Leased Space
- 110 Classroom
- 115 Classroom Service
- 210 Class Laboratory
- 215 Class Laboratory Service
- 220 Open Laboratory
- 225 Open Laboratory Service
- 250 Research/Nonclass Laboratory
- 255 Research/Nonclass Laboratory Service
- 310 Office
- 315 Office Service
- 350 Conference Room
- 355 Conference Room Service
- 410 Study Room
- 410 Study Room
- 420 Stack
- 430 Open-Stack Study Room
- 440 Processing Room
- 455 Study Service
- 510 Armory
- 515 Armory Service
- 520 Athletic Or Physical Education
- 523 Athletic Facilities Spectator Seating
- 525 Athletic Or Physical Education Service
- 530 Media Production
- 535 Media Production Service
- 540 Clinic
- 545 Clinic Service
- 550 Demonstration
- 555 Demonstration Service
- 560 Field Building
- 570 Animal Facilities
- 575 Animal Facilities Service
- 580 Greenhouse
- 585 Greenhouse Service
- 590 Other (All Purpose)
- 610 Assembly
- 615 Assembly Service
- 620 Exhibition
- 625 Exhibition Service
- 630 Food Facility
- 635 Food Facility Service
- 640 Day Care
- 645 Day Care Service
- 650 Lounge
- 655 Lounge Service
- 660 Merchandising
- 665 Merchandising Service
- 670 Recreation
- 675 Recreation Service
- 680 Meeting Room
- 685 Meeting Room Service
- 710 Central Computer Or Telecommunications
- 715 Central Computer Or Telecommunications Service
- 720 Shop
- 725 Shop Service
- 730 Central Storage
- 735 Central Storage Service
- 740 Vehicle Storage
- 745 Vehicle Storage Service
- 750 Central Service
- 755 Central Service Support
- 760 Hazardous Materials Storage
- 770 Central IT
- 770 Hazardous Waste Storage
- 775 Hazardous Waste Service
- 780 Unit Storage
- 810 Patient Bedroom
- 815 Patient Bedroom Service
- 820 Patient Bath
- 830 Nurse Station
- 835 Nurse Station Service
- 840 Surgery
- 845 Surgery Service
- 850 Treatment/Examination Clinic
- 855 Treatment/Examination Clinic Service
- 860 Diagnostic Service Laboratory
- 865 Diagnostic Service Lab Support
- 870 Central Supplies
- 880 Public Waiting
- 890 Staff On-Call Facility
- 895 Staff On-Call Facility Service
- 910 Sleep/Study w/out Toilet or Bath
- 919 Toilet or Bath
- 920 Sleep/Study With Toilet or Bath
- 935 Sleep/Study Service
- 950 Apartment
- 955 Apartment Service
- 970 House
- W01 Bridge/Tunnel
- W02 Elevator
- W03 Escalator
- W04 Loading Dock
- W05 Lobby
- W06 Public Corridor
- W07 Stairway
- X01 Custodial Supply Closet
- X02 Janitor Room
- X03 Public Rest Room
- X04 Trash Room
- X05 Non-Public Rest Room
- Y01 Central Utility Plant
- Y02 Fuel Room
- Y03 Shaft
- Y04 Utility/Mechanical Space

ARCADIS
830 NE Holladay Street
Portland, OR 97232, USA
tel 503 226-6950 fax 503 273 9192

PROJECT

Portland Community College Space Utilization

Cascade Campus
705 N. Killingsworth St.
Portland, OR 97217

PROJECT NO: 146047

SHEET TITLE

Cascade Campus Building Plans - Public Service Education (PSEB)

SHEET NUMBER

A109

SCALE CHECK 50mm

N

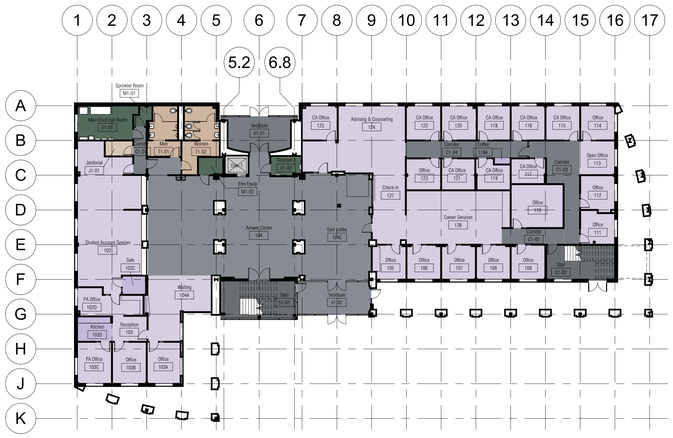

1 STUDENT SERVICE BUILDING (SSB) FLOOR PLAN - LEVEL 01

SCALE: 1" = 20'-0"

2 STUDENT SERVICE BUILDING (SSB) FLOOR PLAN - LEVEL 02

SCALE: 1" = 20'-0"

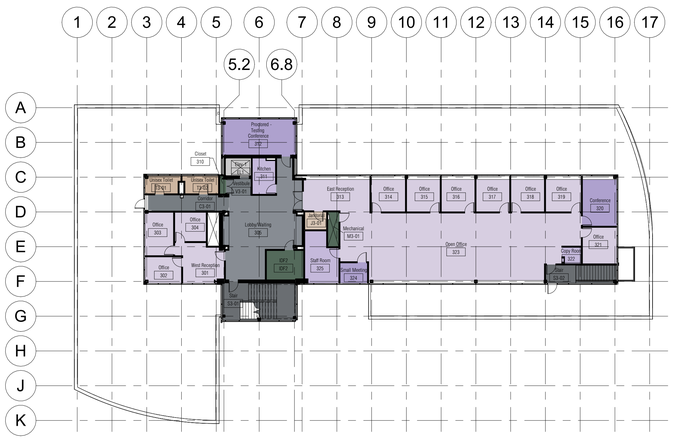

3 STUDENT SERVICE BUILDING (SSB) FLOOR PLAN - LEVEL 03

SCALE: 1" = 20'-0"

CLIENT

Portland Community College

12000 SW 49TH AVENUE
PORTLAND, OREGON 97219

ISSUES

No.	DESCRIPTION	DATE
01	INITIAL DRAFT FOR SPACE ALLOCATION REVIEW	2024/11/08

Room Legend

- 050 Inactive Area
- 060 Alteration or Conversion Area
- 070 Unfinished Area
- 080 Leased Space
- 110 Classroom
- 115 Classroom Service
- 210 Class Laboratory
- 215 Class Laboratory Service
- 220 Open Laboratory
- 225 Open Laboratory Service
- 250 Research/Nonclass Laboratory
- 255 Research/Nonclass Laboratory Service
- 310 Office
- 315 Office Service
- 350 Conference Room
- 355 Conference Room Service
- 410 Study Room
- 410 Study Room
- 420 Stack
- 430 Open-Stack Study Room
- 440 Processing Room
- 455 Study Service
- 510 Armory
- 515 Armory Service
- 520 Athletic Or Physical Education
- 523 Athletic Facilities Spectator Seating
- 525 Athletic Or Physical Education Service
- 530 Media Production
- 535 Media Production Service
- 540 Clinic
- 545 Clinic Service
- 550 Demonstration
- 555 Demonstration Service
- 560 Field Building
- 570 Animal Facilities
- 575 Animal Facilities Service
- 580 Greenhouse
- 585 Greenhouse Service
- 590 Other (All Purpose)
- 610 Assembly
- 615 Assembly Service
- 620 Exhibition
- 625 Exhibition Service
- 630 Food Facility
- 635 Food Facility Service
- 640 Day Care
- 645 Day Care Service
- 650 Lounge
- 655 Lounge Service
- 660 Merchandising
- 665 Merchandising Service
- 670 Recreation
- 675 Recreation Service
- 680 Meeting Room
- 685 Meeting Room Service
- 710 Central Computer Or Telecommunications
- 715 Central Computer Or Telecommunications Service
- 720 Shop
- 725 Shop Service
- 730 Central Storage
- 735 Central Storage Service
- 740 Vehicle Storage
- 745 Vehicle Storage Service
- 750 Central Service
- 755 Central Service Support
- 760 Hazardous Materials Storage
- 770 Central IT
- 770 Hazardous Waste Storage
- 775 Hazardous Waste Service
- 780 Unit Storage
- 810 Patient Bedroom
- 815 Patient Bedroom Service
- 820 Patient Bath
- 830 Nurse Station
- 835 Nurse Station Service
- 840 Surgery
- 845 Surgery Service
- 850 Treatment/Examination Clinic
- 855 Treatment/Examination Clinic Service
- 860 Diagnostic Service Laboratory
- 865 Diagnostic Service Lab Support
- 870 Central Supplies
- 880 Public Waiting
- 890 Staff On-Call Facility
- 895 Staff On-Call Facility Service
- 910 Sleep/Study w/out Toilet or Bath
- 919 Toilet or Bath
- 920 Sleep/Study With Toilet or Bath
- 935 Sleep/Study Service
- 950 Apartment
- 955 Apartment Service
- 970 House
- W01 Bridge/Tunnel
- W02 Elevator
- W03 Escalator
- W04 Loading Dock
- W05 Lobby
- W06 Public Corridor
- W07 Stairway
- X01 Custodial Supply Closet
- X02 Janitor Room
- X03 Public Rest Room
- X04 Trash Room
- X05 Non-Public Rest Room
- Y01 Central Utility Plant
- Y02 Fuel Room
- Y03 Shaft
- Y04 Utility/Mechanical Space

ARCADIS
830 NE Holladay Street
Portland, OR 97232, USA
tel 503 226 6950 fax 503 273 9192

PROJECT

Portland Community College Space Utilization

Cascade Campus
705 N. Killingsworth St.
Portland, OR 97217

PROJECT NO: 146047

SHEET TITLE

Cascade Campus Building Plans - Student Service Building (SSB)

SHEET NUMBER

A110

SCALE CHECK 1 in

N

1 STUDENT UNION (SU) FLOOR PLAN - LEVEL 01

SCALE: 1" = 20'-0"

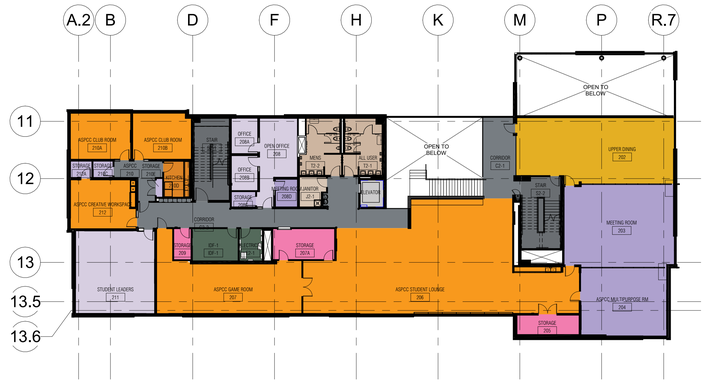

2 STUDENT UNION (SU) FLOOR PLAN - LEVEL 02

SCALE: 1" = 20'-0"

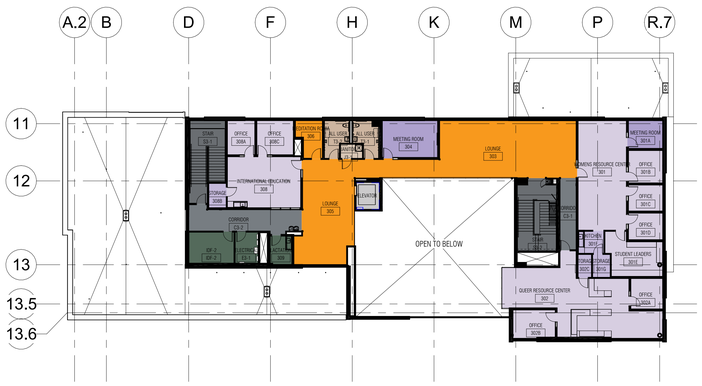

3 STUDENT UNION (SU) FLOOR PLAN - LEVEL 03

SCALE: 1" = 20'-0"

CLIENT

Portland Community College

12000 SW 49TH AVENUE
PORTLAND, OREGON 97219

ISSUES

No.	DESCRIPTION	DATE
01	INITIAL DRAFT FOR SPACE ALLOCATION REVIEW	2024/11/08

Room Legend

- 050 Inactive Area
- 060 Alteration or Conversion Area
- 070 Unfinished Area
- 080 Leased Space
- 110 Classroom
- 115 Classroom Service
- 210 Class Laboratory
- 215 Class Laboratory Service
- 220 Open Laboratory
- 225 Open Laboratory Service
- 250 Research/Nonclass Laboratory
- 255 Research/Nonclass Laboratory Service
- 310 Office
- 315 Office Service
- 350 Conference Room
- 355 Conference Room Service
- 410 Study Room
- 410 Study Room
- 420 Stack
- 430 Open-Stack Study Room
- 440 Processing Room
- 455 Study Service
- 510 Armory
- 515 Armory Service
- 520 Athletic Or Physical Education
- 523 Athletic Facilities Spectator Seating
- 525 Athletic Or Physical Education Service
- 530 Media Production
- 535 Media Production Service
- 540 Clinic
- 545 Clinic Service
- 550 Demonstration
- 555 Demonstration Service
- 560 Field Building
- 570 Animal Facilities
- 575 Animal Facilities Service
- 580 Greenhouse
- 585 Greenhouse Service
- 590 Other (All Purpose)
- 610 Assembly
- 615 Assembly Service
- 620 Exhibition
- 625 Exhibition Service
- 630 Food Facility
- 635 Food Facility Service
- 640 Day Care
- 645 Day Care Service
- 650 Lounge
- 655 Lounge Service
- 660 Merchandising
- 665 Merchandising Service
- 670 Recreation
- 675 Recreation Service
- 680 Meeting Room
- 685 Meeting Room Service
- 710 Central Computer Or Telecommunications
- 715 Central Computer Or Telecommunications Service
- 720 Shop
- 725 Shop Service
- 730 Central Storage
- 735 Central Storage Service
- 740 Vehicle Storage
- 745 Vehicle Storage Service
- 750 Central Service
- 755 Central Service Support
- 760 Hazardous Materials Storage
- 770 Central IT
- 770 Hazardous Waste Storage
- 775 Hazardous Waste Service
- 780 Unit Storage
- 810 Patient Bedroom
- 815 Patient Bedroom Service
- 820 Patient Bath
- 830 Nurse Station
- 835 Nurse Station Service
- 840 Surgery
- 845 Surgery Service
- 850 Treatment/Examination Clinic
- 855 Treatment/Examination Clinic Service
- 860 Diagnostic Service Laboratory
- 865 Diagnostic Service Lab Support
- 870 Central Supplies
- 880 Public Waiting
- 890 Staff On-Call Facility
- 895 Staff On-Call Facility Service
- 910 Sleep/Study w/out Toilet or Bath
- 919 Toilet or Bath
- 920 Sleep/Study With Toilet or Bath
- 935 Sleep/Study Service
- 950 Apartment
- 955 Apartment Service
- 970 House
- W01 Bridge/Tunnel
- W02 Elevator
- W03 Escalator
- W04 Loading Dock
- W05 Lobby
- W06 Public Corridor
- W07 Stairway
- X01 Custodial Supply Closet
- X02 Janitor Room
- X03 Public Rest Room
- X04 Trash Room
- X05 Non-Public Rest Room
- Y01 Central Utility Plant
- Y02 Fuel Room
- Y03 Shaft
- Y04 Utility/Mechanical Space

ARCADIS
830 NE Holladay Street
Portland, OR 97232, USA
tel 503 226 6950 fax 503 273 9192

PROJECT

Portland Community College Space Utilization

Cascade Campus
705 N. Killingsworth St.
Portland, OR 97217

PROJECT NO: 146047

SHEET TITLE

Cascade Campus Building Plans - Student Union (SU)

SHEET NUMBER

A111

SCALE CHECK 1 inch

TECHNOLOGY EDUCATION BUILDING (TEB) FLOOR PLAN - LEVEL 01

1 SCALE: 1" = 20'-0"

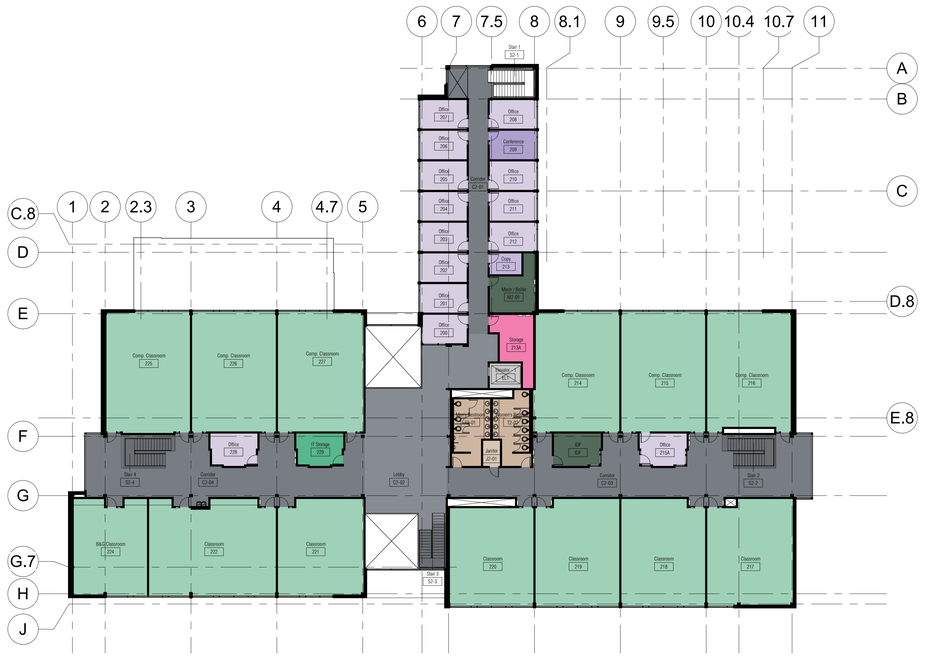

TECHNOLOGY EDUCATION BUILDING (TEB) FLOOR PLAN - LEVEL 02

2 SCALE: 1" = 20'-0"

TERRELL HALL (TH) FLOOR PLAN - LEVEL 01

3 SCALE: 1" = 20'-0"

TERRELL HALL (TH) FLOOR PLAN - LEVEL 02

4 SCALE: 1" = 20'-0"

CLIENT

Portland Community College

12000 SW 49TH AVENUE
PORTLAND, OREGON 97219

ISSUES

No.	DESCRIPTION	DATE
01	INITIAL DRAFT FOR SPACE ALLOCATION REVIEW	2024/11/08

Room Legend

- 050 Inactive Area
- 060 Alteration or Conversion Area
- 070 Unfinished Area
- 080 Leased Space
- 110 Classroom
- 115 Classroom Service
- 210 Class Laboratory
- 215 Class Laboratory Service
- 220 Open Laboratory
- 225 Open Laboratory Service
- 250 Research/Nonclass Laboratory
- 255 Research/Nonclass Laboratory Service
- 310 Office
- 315 Office Service
- 350 Conference Room
- 355 Conference Room Service
- 410 Study Room
- 410 Study Room
- 420 Stack
- 430 Open-Stack Study Room
- 440 Processing Room
- 455 Study Service
- 510 Armory
- 515 Armory Service
- 520 Athletic Or Physical Education
- 523 Athletic Facilities Spectator Seating
- 525 Athletic Or Physical Education Service
- 530 Media Production
- 535 Media Production Service
- 540 Clinic
- 545 Clinic Service
- 550 Demonstration
- 555 Demonstration Service
- 560 Field Building
- 570 Animal Facilities
- 575 Animal Facilities Service
- 580 Greenhouse
- 585 Greenhouse Service
- 590 Other (All Purpose)
- 610 Assembly
- 615 Assembly Service
- 620 Exhibition
- 625 Exhibition Service
- 630 Food Facility
- 635 Food Facility Service
- 640 Day Care
- 645 Day Care Service
- 650 Lounge
- 655 Lounge Service
- 660 Merchandising
- 665 Merchandising Service
- 670 Recreation
- 675 Recreation Service
- 680 Meeting Room
- 685 Meeting Room Service
- 710 Central Computer Or Telecommunications
- 715 Central Computer Or Telecommunications Service
- 720 Shop
- 725 Shop Service
- 730 Central Storage
- 735 Central Storage Service
- 740 Vehicle Storage
- 745 Vehicle Storage Service
- 750 Central Service
- 755 Central Service Support
- 760 Hazardous Materials Storage
- 770 Central IT
- 770 Hazardous Waste Storage
- 775 Hazardous Waste Service
- 780 Unit Storage
- 810 Patient Bedroom
- 815 Patient Bedroom Service
- 820 Patient Bath
- 830 Nurse Station
- 835 Nurse Station Service
- 840 Surgery
- 845 Surgery Service
- 850 Treatment/Examination Clinic
- 855 Treatment/Examination Clinic Service
- 860 Diagnostic Service Laboratory
- 865 Diagnostic Service Lab Support
- 870 Central Supplies
- 880 Public Waiting
- 890 Staff On-Call Facility
- 895 Staff On-Call Facility Service
- 910 Sleep/Study w/out Toilet or Bath
- 918 Toilet or Bath
- 920 Sleep/Study With Toilet or Bath
- 935 Sleep/Study Service
- 950 Apartment
- 955 Apartment Service
- 970 House
- W01 Bridge/Tunnel
- W02 Elevator
- W03 Escalator
- W04 Loading Dock
- W05 Lobby
- W06 Public Corridor
- W07 Stairway
- X01 Custodial Supply Closet
- X02 Janitor Room
- X03 Public Rest Room
- X04 Trash Room
- X05 Non-Public Rest Room
- Y01 Central Utility Plant
- Y02 Fuel Room
- Y03 Shaft
- Y04 Utility/Mechanical Space

ARCADIS
830 NE Holladay Street
Portland, OR 97232, USA
tel 503 226 6950 fax 503 273 9192

PROJECT

Portland Community College Space Utilization

Cascade Campus
705 N. Killingsworth St.
Portland, OR 97217

PROJECT NO: 146047

SHEET TITLE

Cascade Campus Building Plans - Technology Education (TEB) Terrell Hall (TH)

SHEET NUMBER

A112

SCALE CHECK 1 inch

1 UNDERGROUND GARAGE (UG) FLOOR PLAN - BASEMENT LEVEL

SCALE: 1" = 20'-0"

2 PUBLIC SAFETY (PS) FLOOR PLAN - BASEMENT LEVEL

SCALE: NTS

3 PUBLIC SAFETY (PS) FLOOR PLAN - LEVEL 01

SCALE: NTS

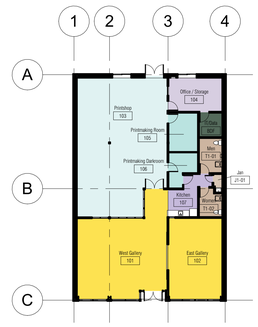

4 PARAGON BUILDING (PAR) FLOOR PLAN - LEVEL 01

SCALE: NTS

CLIENT

Portland Community College

12000 SW 49TH AVENUE
PORTLAND, OREGON 97219

ISSUES

No.	DESCRIPTION	DATE
01	INITIAL DRAFT FOR SPACE ALLOCATION REVIEW	2024/11/08

Room Legend

- 050 Inactive Area
- 060 Alteration or Conversion Area
- 070 Unfinished Area
- 080 Leased Space
- 110 Classroom
- 115 Classroom Service
- 210 Class Laboratory
- 215 Class Laboratory Service
- 220 Open Laboratory
- 225 Open Laboratory Service
- 250 Research/Nonclass Laboratory
- 255 Research/Nonclass Laboratory Service
- 310 Office
- 315 Office Service
- 350 Conference Room
- 355 Conference Room Service
- 410 Study Room
- 410 Study Room
- 420 Stack
- 430 Open-Stack Study Room
- 440 Processing Room
- 455 Study Service
- 510 Armory
- 515 Armory Service
- 520 Athletic Or Physical Education
- 523 Athletic Facilities Spectator Seating
- 525 Athletic Or Physical Education Service
- 530 Media Production
- 535 Media Production Service
- 540 Clinic
- 545 Clinic Service
- 550 Demonstration
- 555 Demonstration Service
- 560 Field Building
- 570 Animal Facilities
- 575 Animal Facilities Service
- 580 Greenhouse
- 585 Greenhouse Service
- 590 Other (All Purpose)
- 610 Assembly
- 615 Assembly Service
- 620 Exhibition
- 625 Exhibition Service
- 630 Food Facility
- 635 Food Facility Service
- 640 Day Care
- 645 Day Care Service
- 650 Lounge
- 655 Lounge Service
- 660 Merchandising
- 665 Merchandising Service
- 670 Recreation
- 675 Recreation Service
- 680 Meeting Room
- 685 Meeting Room Service
- 710 Central Computer Or Telecommunications
- 715 Central Computer Or Telecommunications Service
- 720 Shop
- 725 Shop Service
- 730 Central Storage
- 735 Central Storage Service
- 740 Vehicle Storage
- 745 Vehicle Storage Service
- 750 Central Service
- 755 Central Service Support
- 760 Hazardous Materials Storage
- 770 Central IT
- 770 Hazardous Waste Storage
- 775 Hazardous Waste Service
- 780 Unit Storage
- 810 Patient Bedroom
- 815 Patient Bedroom Service
- 820 Patient Bath
- 830 Nurse Station
- 835 Nurse Station Service
- 840 Surgery
- 845 Surgery Service
- 850 Treatment/Examination Clinic
- 855 Treatment/Examination Clinic Service
- 860 Diagnostic Service Laboratory
- 865 Diagnostic Service Lab Support
- 870 Central Supplies
- 880 Public Waiting
- 890 Staff On-Call Facility
- 895 Staff On-Call Facility Service
- 910 Sleep/Study w/out Toilet or Bath
- 919 Toilet or Bath
- 920 Sleep/Study With Toilet or Bath
- 935 Sleep/Study Service
- 950 Apartment
- 955 Apartment Service
- 970 House
- W01 Bridge/Tunnel
- W02 Elevator
- W03 Escalator
- W04 Loading Dock
- W05 Lobby
- W06 Public Corridor
- W07 Stairway
- X01 Custodial Supply Closet
- X02 Janitor Room
- X03 Public Rest Room
- X04 Trash Room
- X05 Non-Public Rest Room
- Y01 Central Utility Plant
- Y02 Fuel Room
- Y03 Shaft
- Y04 Utility/Mechanical Space

ARCADIS
830 NE Holladay Street
Portland, OR 97232, USA
tel 503 226 6950 fax 503 273 9192

PROJECT

Portland Community College Space Utilization

Cascade Campus
705 N. Killingsworth St.
Portland, OR 97217

PROJECT NO: 146047

SHEET TITLE

Cascade Campus Building Plans - Underground Garage (UG) Public Safety (PS) Paragon (PAR)

SHEET NUMBER

A113

SCALE CHECK 1 inch

1 **ROCK CREEK CAMPUS OVERALL SITE PLAN - LEVEL 01**
SCALE: 1" = 160'-0"

CLIENT

Portland Community College

12000 SW 49TH AVENUE
PORTLAND, OREGON 97219

ISSUES

No.	DESCRIPTION	DATE
01	INITIAL DRAFT FOR SPACE ALLOCATION REVIEW	2024/10/31

Room Legend

- 110 Classroom
- 115 Classroom Service
- 210 Class Laboratory
- 215 Class Laboratory Service
- 310 Office
- 315 Office Service
- 350 Conference Room
- 355 Conference Room Service
- 410 Study Room
- 440 Processing Room
- 520 Athletic Or Physical Education
- 525 Athletic Or Physical Education Service
- 570 Animal Facilities
- 575 Animal Facilities Service
- 610 Assembly
- 620 Exhibition
- 625 Exhibition Service
- 630 Food Facility
- 635 Food Facility Service
- 640 Day Care
- 645 Day Care Service
- 650 Lounge
- 660 Merchandising
- 665 Merchandising Service
- 710 Central Computer Or Telecommunications
- 720 Shop
- 725 Shop Service
- 730 Central Storage
- 750 Central Service
- W02 Elevator
- W04 Loading Dock
- W05 Lobby
- W06 Circulation Area
- W06 Public Corridor
- W07 Stairway
- X02 Janitor Room
- X03 Public Rest Room
- X04 Trash Room
- X05 Non-Public Rest Room
- Y03 Shaft
- Y04 Utility/Mechanical Space

BUILDING LEGEND:

- BUILDING 1 (A204)
- BUILDING 2 (A205/06)
- BUILDING 3 (A207)
- BUILDING 4 (A204)
- BUILDING 5 (A206/09)
- BUILDING 6 (A210)
- BUILDING 7 (A211)
- BUILDING 8 - CHILD DEVELOPMENT CENTER (A210)
- BUILDING 9 (A212)
- BUILDING 10 - DSTB (A213)
- BUILDING 11 - KENNEL (A213)
- BUILDING 12 - BARN (A213)
- BUILDING 13 - GROUNDS SHOP (A213)
- - PCC PROPERTY

ARCADIS
830 NE Holladay Street
Portland, OR 97232, USA
tel 503 226 6950 fax 503 273 9192

PROJECT

Portland Community College Space Utilization

Rock Creek Campus
17705 NW Springville Road
Portland, Oregon

PROJECT NO: 146047

SHEET TITLE

Rock Creek Campus Site Plan

SHEET NUMBER

A201

SCALE CHECK 1in

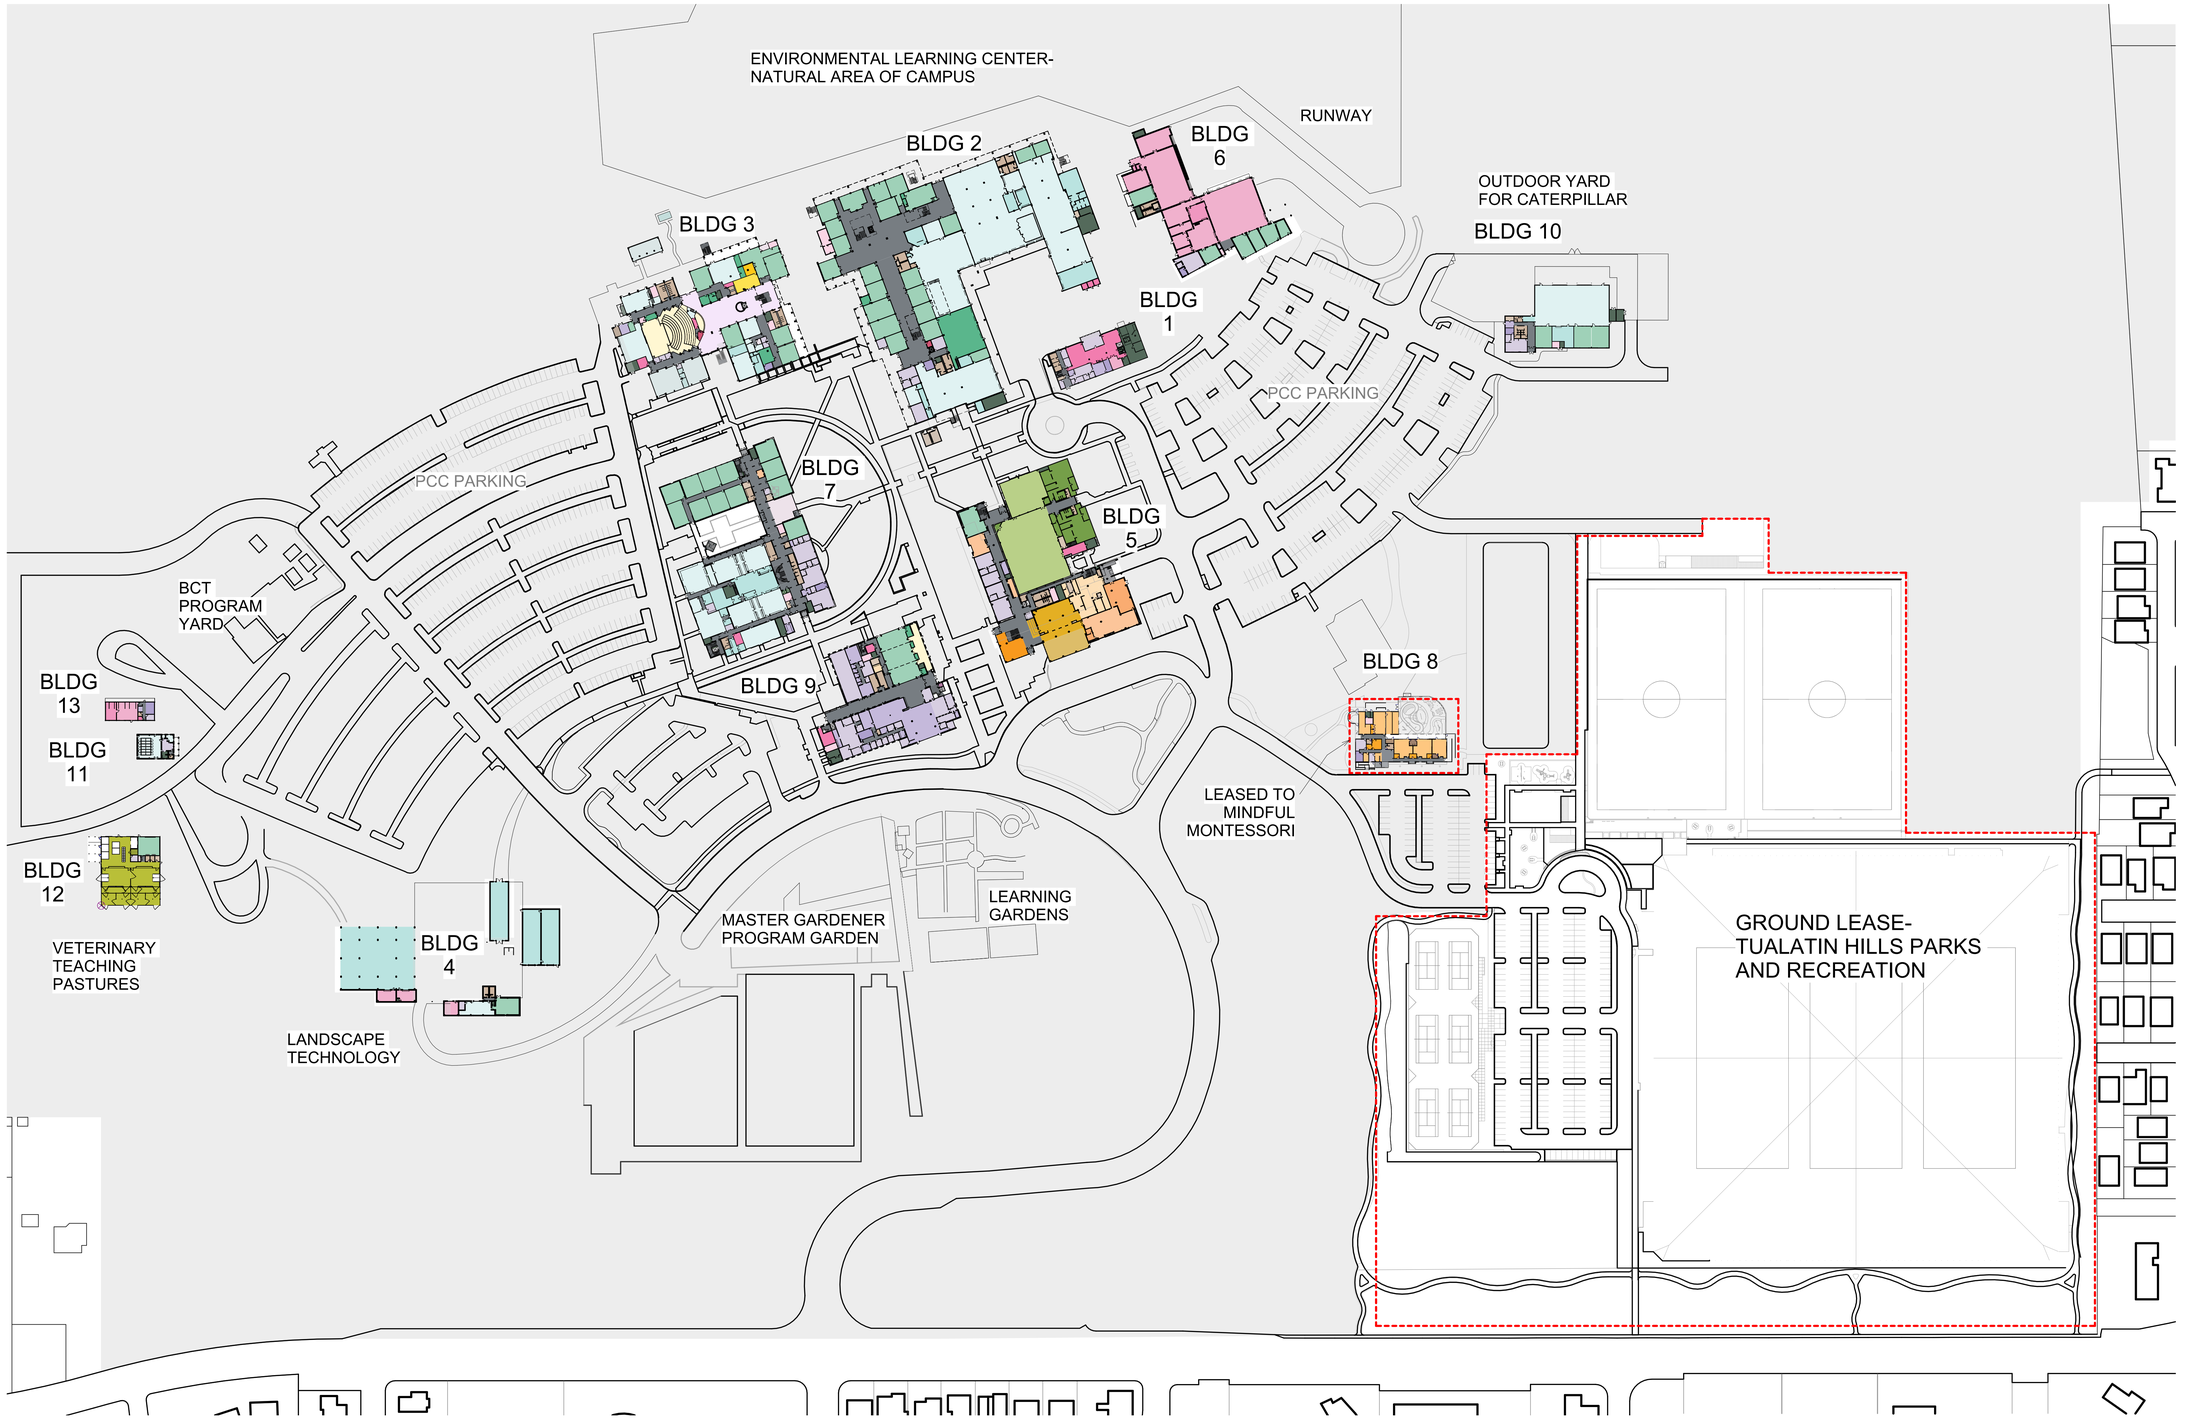

1 ROCK CREEK CAMPUS SITE PLAN - LEVEL 01

SCALE: 1" = 100'-0"

CLIENT

Portland Community College

12000 SW 49TH AVENUE
PORTLAND, OREGON 97219

ISSUES

No.	DESCRIPTION	DATE
01	INITIAL DRAFT FOR SPACE ALLOCATION REVIEW	2024/10/31

Room Legend

- 110 Classroom
- 115 Classroom Service
- 210 Class Laboratory
- 215 Class Laboratory Service
- 310 Office
- 315 Office Service
- 350 Conference Room
- 355 Conference Room Service
- 410 Study Room
- 440 Processing Room
- 520 Athletic Or Physical Education
- 525 Athletic Or Physical Education Service
- 570 Animal Facilities
- 575 Animal Facilities Service
- 610 Assembly
- 620 Exhibition
- 625 Exhibition Service
- 630 Food Facility
- 635 Food Facility Service
- 640 Day Care
- 645 Day Care Service
- 650 Lounge
- 660 Merchandising
- 665 Merchandising Service
- 710 Central Computer Or Telecommunications
- 720 Shop
- 725 Shop Service
- 730 Central Storage
- 750 Central Service
- W02 Elevator
- W04 Loading Dock
- W05 Lobby
- W06 Circulation Area
- W06 Public Corridor
- W07 Stairway
- X02 Janitor Room
- X03 Public Rest Room
- X04 Trash Room
- X05 Non-Public Rest Room
- Y03 Shaft
- Y04 Utility/Mechanical Space

BUILDING LEGEND:

- BUILDING 1 (A204)
- BUILDING 2 (A205/06)
- BUILDING 3 (A207)
- BUILDING 4 (A204)
- BUILDING 5 (A208/09)
- BUILDING 6 (A210)
- BUILDING 7 (A211)
- BUILDING 8 - CHILD DEVELOPMENT CENTER (A210)
- BUILDING 9 (A212)
- BUILDING 10 - DSTB (A213)
- BUILDING 11 - KENNEL (A213)
- BUILDING 12 - BARN (A213)
- BUILDING 13 - GROUNDS SHOP (A213)
- - PCC PROPERTY

ARCADIS
830 NE Holladay Street
Portland, OR 97232, USA
tel 503 226 6950 fax 503 273 9192

PROJECT

Portland Community College Space Utilization

Rock Creek Campus
17705 NW Springville Road
Portland, Oregon

PROJECT NO: 146047

SHEET TITLE

Rock Creek Campus Site Plan - L1

SHEET NUMBER

A202

SCALE CHECK 1 inch

1 ROCK CREEK CAMPUS SITE PLAN - LEVEL 02

SCALE: 1" = 100'-0"

CLIENT

Portland Community College

12000 SW 49TH AVENUE
PORTLAND, OREGON 97219

ISSUES

No.	DESCRIPTION	DATE
01	INITIAL DRAFT FOR SPACE ALLOCATION REVIEW	2024/10/31

Room Legend

- 110 Classroom
- 115 Classroom Service
- 210 Class Laboratory
- 215 Class Laboratory Service
- 310 Office
- 315 Office Service
- 350 Conference Room
- 410 Study Room
- 420 Stack
- 440 Processing Room
- 455 Study Service
- 630 Food Facility
- 650 Lounge
- 660 Merchandising
- 710 Central Computer Or Telecommunications
- 730 Central Storage
- W02 Elevator
- W05 Lobby
- W06 Public Corridor
- W07 Stairway
- X02 Janitor Room
- X03 Public Rest Room
- Y04 Utility/Mechanical Space

BUILDING LEGEND:

- BUILDING 1 (A204)
- BUILDING 2 (A205/06)
- BUILDING 3 (A207)
- BUILDING 4 (A204)
- BUILDING 5 (A208/09)
- BUILDING 6 (A210)
- BUILDING 7 (A211)
- BUILDING 8 - CHILD DEVELOPMENT CENTER (A210)
- BUILDING 9 (A212)
- BUILDING 10 - DSTB (A213)
- BUILDING 11 - KENNEL (A213)
- BUILDING 12 - BARN (A213)
- BUILDING 13 - GROUNDS SHOP (A213)
- - PCC PROPERTY

ARCADIS
830 NE Holladay Street
Portland, OR 97232, USA
tel 503 226 6950 fax 503 273 9192

PROJECT

Portland Community College Space Utilization

Rock Creek Campus
17705 NW Springville Road
Portland, Oregon

PROJECT NO: 146047

SHEET TITLE

Rock Creek Campus Site Plan - L2

SHEET NUMBER

A203

SCALE CHECK 1in

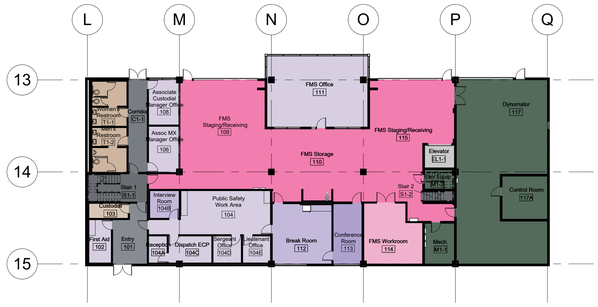

1 **BUILDING 01 FLOOR PLAN - LEVEL 01**
SCALE: 1" = 20'-0"

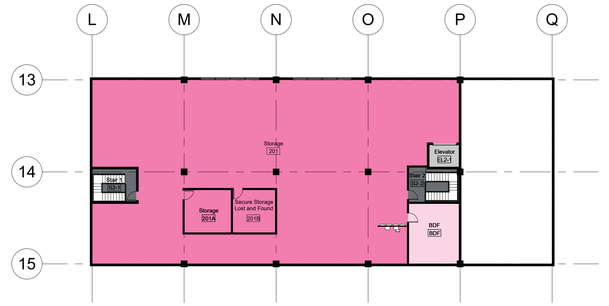

2 **BUILDING 01 FLOOR PLAN - LEVEL 02**
SCALE: 1" = 20'-0"

3 **BUILDING 04 FLOOR PLAN - LEVEL 01**
SCALE: 1" = 20'-0"

CLIENT

Portland Community College

12000 SW 49TH AVENUE
PORTLAND, OREGON 97219

ISSUES

No.	DESCRIPTION	DATE
01	INITIAL DRAFT FOR SPACE ALLOCATION REVIEW	2024/11/08

Room Legend

- 050 Inactive Area
- 060 Alteration or Conversion Area
- 070 Unfinished Area
- 080 Leased Space
- 110 Classroom
- 115 Classroom Service
- 210 Class Laboratory
- 215 Class Laboratory Service
- 220 Open Laboratory
- 225 Open Laboratory Service
- 250 Research/Nonclass Laboratory
- 255 Research/Nonclass Laboratory Service
- 310 Office
- 315 Office Service
- 350 Conference Room
- 355 Conference Room Service
- 410 Study Room
- 420 Stack
- 430 Open-Stack Study Room
- 440 Processing Room
- 455 Study Service
- 510 Armory
- 515 Armory Service
- 520 Athletic Or Physical Education
- 523 Athletic Facilities Spectator Seating
- 525 Athletic Or Physical Education Service
- 530 Media Production
- 535 Media Production Service
- 540 Clinic
- 545 Clinic Service
- 550 Demonstration
- 555 Demonstration Service
- 560 Field Building
- 570 Animal Facilities
- 575 Animal Facilities Service
- 580 Greenhouse
- 585 Greenhouse Service
- 590 Other (All Purpose)
- 610 Assembly
- 615 Assembly Service
- 620 Exhibition
- 625 Exhibition Service
- 630 Food Facility
- 635 Food Facility Service
- 640 Day Care
- 645 Day Care Service
- 650 Lounge
- 655 Lounge Service
- 660 Merchandising
- 665 Merchandising Service
- 670 Recreation
- 675 Recreation Service
- 680 Meeting Room
- 685 Meeting Room Service
- 710 Central Computer Or Telecommunications
- 715 Central Computer Or Telecommunications Service
- 720 Shop
- 725 Shop Service
- 730 Central Storage
- 735 Central Storage Service
- 740 Vehicle Storage
- 745 Vehicle Storage Service
- 750 Central Service
- 755 Central Service Support
- 760 Hazardous Materials Storage
- 770 Hazardous Waste Storage
- 775 Hazardous Waste Service
- 780 Unit Storage
- 810 Patient Bedroom
- 815 Patient Bedroom Service
- 820 Patient Bath
- 830 Nurse Station
- 835 Nurse Station Service
- 840 Surgery
- 845 Surgery Service
- 850 Treatment/Examination Clinic
- 855 Treatment/Examination Clinic Service
- 860 Diagnostic Service Laboratory
- 865 Diagnostic Service Lab Support
- 870 Central Supplies
- 880 Public Waiting
- 890 Staff On-Call Facility
- 895 Staff On-Call Facility Service
- 910 Sleep/Study w/out Toilet or Bath
- 919 Toilet or Bath
- 920 Sleep/Study With Toilet or Bath
- 935 Sleep/Study Service
- 950 Apartment
- 955 Apartment Service
- 970 House
- W01 Bridge/Tunnel
- W02 Elevator
- W03 Escalator
- W04 Loading Dock
- W05 Lobby
- W06 Circulation Area
- W06 Public Corridor
- W07 Stairway
- X01 Custodial Supply Closet
- X02 Janitor Room
- X03 Public Rest Room
- X04 Trash Room
- X05 Non-Public Rest Room
- Y01 Central Utility Plant
- Y02 Fuel Room
- Y03 Shaft
- Y04 Utility/Mechanical Space

ARCADIS
830 NE Holladay Street
Portland, OR 97232, USA
tel 503 226 6950 fax 503 273 9192

PROJECT

Portland Community College Space Utilization

Rock Creek Campus
17705 NW Springville Road
Portland, Oregon

PROJECT NO: 146047

SHEET TITLE

Rock Creek Campus Building Plans - Building 01
Building 04

SHEET NUMBER

A204

SCALE CHECK
1 in

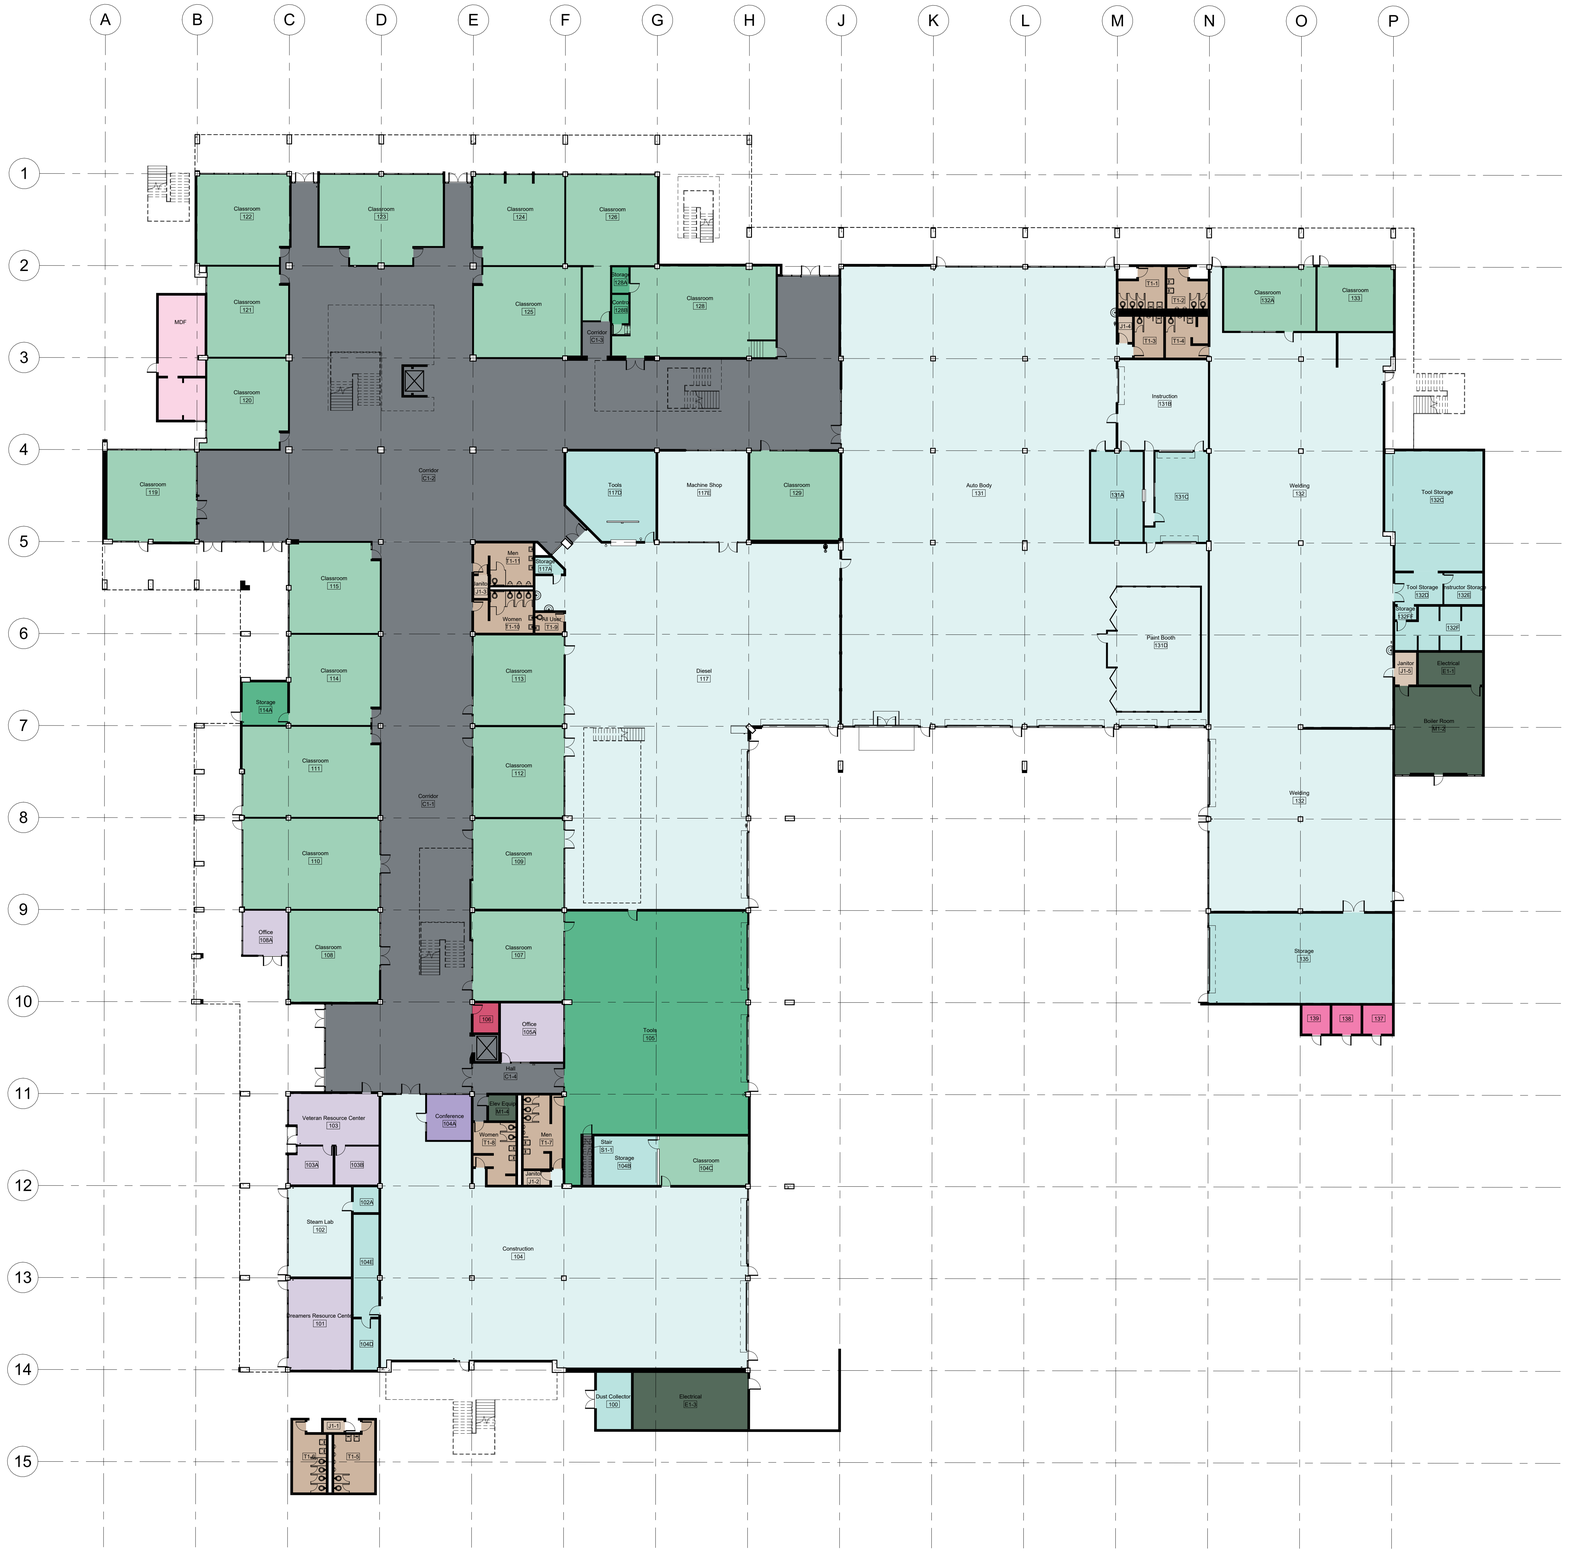

1 BUILDING 02 FLOOR PLAN - LEVEL 01

SCALE: 1" = 20'-0"

CLIENT

Portland Community College

12000 SW 49TH AVENUE
PORTLAND, OREGON 97219

ISSUES

No.	DESCRIPTION	DATE
01	INITIAL DRAFT FOR SPACE ALLOCATION REVIEW	2024/11/08

Room Legend

- 050 Inactive Area
- 060 Alteration or Conversion Area
- 070 Unfinished Area
- 080 Leased Space
- 110 Classroom
- 115 Classroom Service
- 210 Class Laboratory
- 215 Class Laboratory Service
- 220 Open Laboratory
- 225 Open Laboratory Service
- 250 Research/Nonclass Laboratory
- 255 Research/Nonclass Laboratory Service
- 310 Office
- 315 Office Service
- 350 Conference Room
- 355 Conference Room Service
- 410 Study Room
- 420 Stack
- 430 Open-Stack Study Room
- 440 Processing Room
- 455 Study Service
- 510 Armory
- 515 Armory Service
- 520 Athletic Or Physical Education
- 523 Athletic Facilities Spectator Seating
- 525 Athletic Or Physical Education Service
- 530 Media Production
- 535 Media Production Service
- 540 Clinic
- 545 Clinic Service
- 550 Demonstration
- 555 Demonstration Service
- 560 Field Building
- 570 Animal Facilities
- 575 Animal Facilities Service
- 580 Greenhouse
- 585 Greenhouse Service
- 590 Other (All Purpose)
- 610 Assembly
- 615 Assembly Service
- 620 Exhibition
- 625 Exhibition Service
- 630 Food Facility
- 635 Food Facility Service
- 640 Day Care
- 645 Day Care Service
- 650 Lounge
- 655 Lounge Service
- 660 Merchandising
- 665 Merchandising Service
- 670 Recreation
- 675 Recreation Service
- 680 Meeting Room
- 685 Meeting Room Service
- 710 Central Computer Or Telecommunications
- 715 Central Computer Or Telecommunications Service
- 720 Shop
- 725 Shop Service
- 730 Central Storage
- 735 Central Storage Service
- 740 Vehicle Storage
- 745 Vehicle Storage Service
- 750 Central Service
- 755 Central Service Support
- 760 Hazardous Materials Storage
- 770 Hazardous Waste Storage
- 775 Hazardous Waste Service
- 780 Unit Storage
- 810 Patient Bedroom
- 815 Patient Bedroom Service
- 820 Patient Bath
- 830 Nurse Station
- 835 Nurse Station Service
- 840 Surgery
- 845 Surgery Service
- 850 Treatment/Examination Clinic
- 855 Treatment/Examination Clinic Service
- 860 Diagnostic Service Laboratory
- 865 Diagnostic Service Lab Support
- 870 Central Supplies
- 880 Public Waiting
- 890 Staff On-Call Facility
- 895 Staff On-Call Facility Service
- 910 Sleep/Study w/out Toilet or Bath
- 919 Toilet or Bath
- 920 Sleep/Study With Toilet or Bath
- 935 Sleep/Study Service
- 950 Apartment
- 955 Apartment Service
- 970 House
- W01 Bridge/Tunnel
- W02 Elevator
- W03 Escalator
- W04 Loading Dock
- W05 Lobby
- W06 Circulation Area
- W06 Public Corridor
- W07 Stairway
- X01 Custodial Supply Closet
- X02 Janitor Room
- X03 Public Rest Room
- X04 Trash Room
- X05 Non-Public Rest Room
- Y01 Central Utility Plant
- Y02 Fuel Room
- Y03 Shaft
- Y04 Utility/Mechanical Space

ARCADIS
830 NE Holladay Street
Portland, OR 97232, USA
tel 503 226 6950 fax 503 273 9192

PROJECT

Portland Community College Space Utilization

Rock Creek Campus
17705 NW Springville Road
Portland, Oregon

PROJECT NO: 146047

SHEET TITLE

Rock Creek Campus Building Plans - Building 02

SHEET NUMBER

A205

SCALE CHECK
1 in

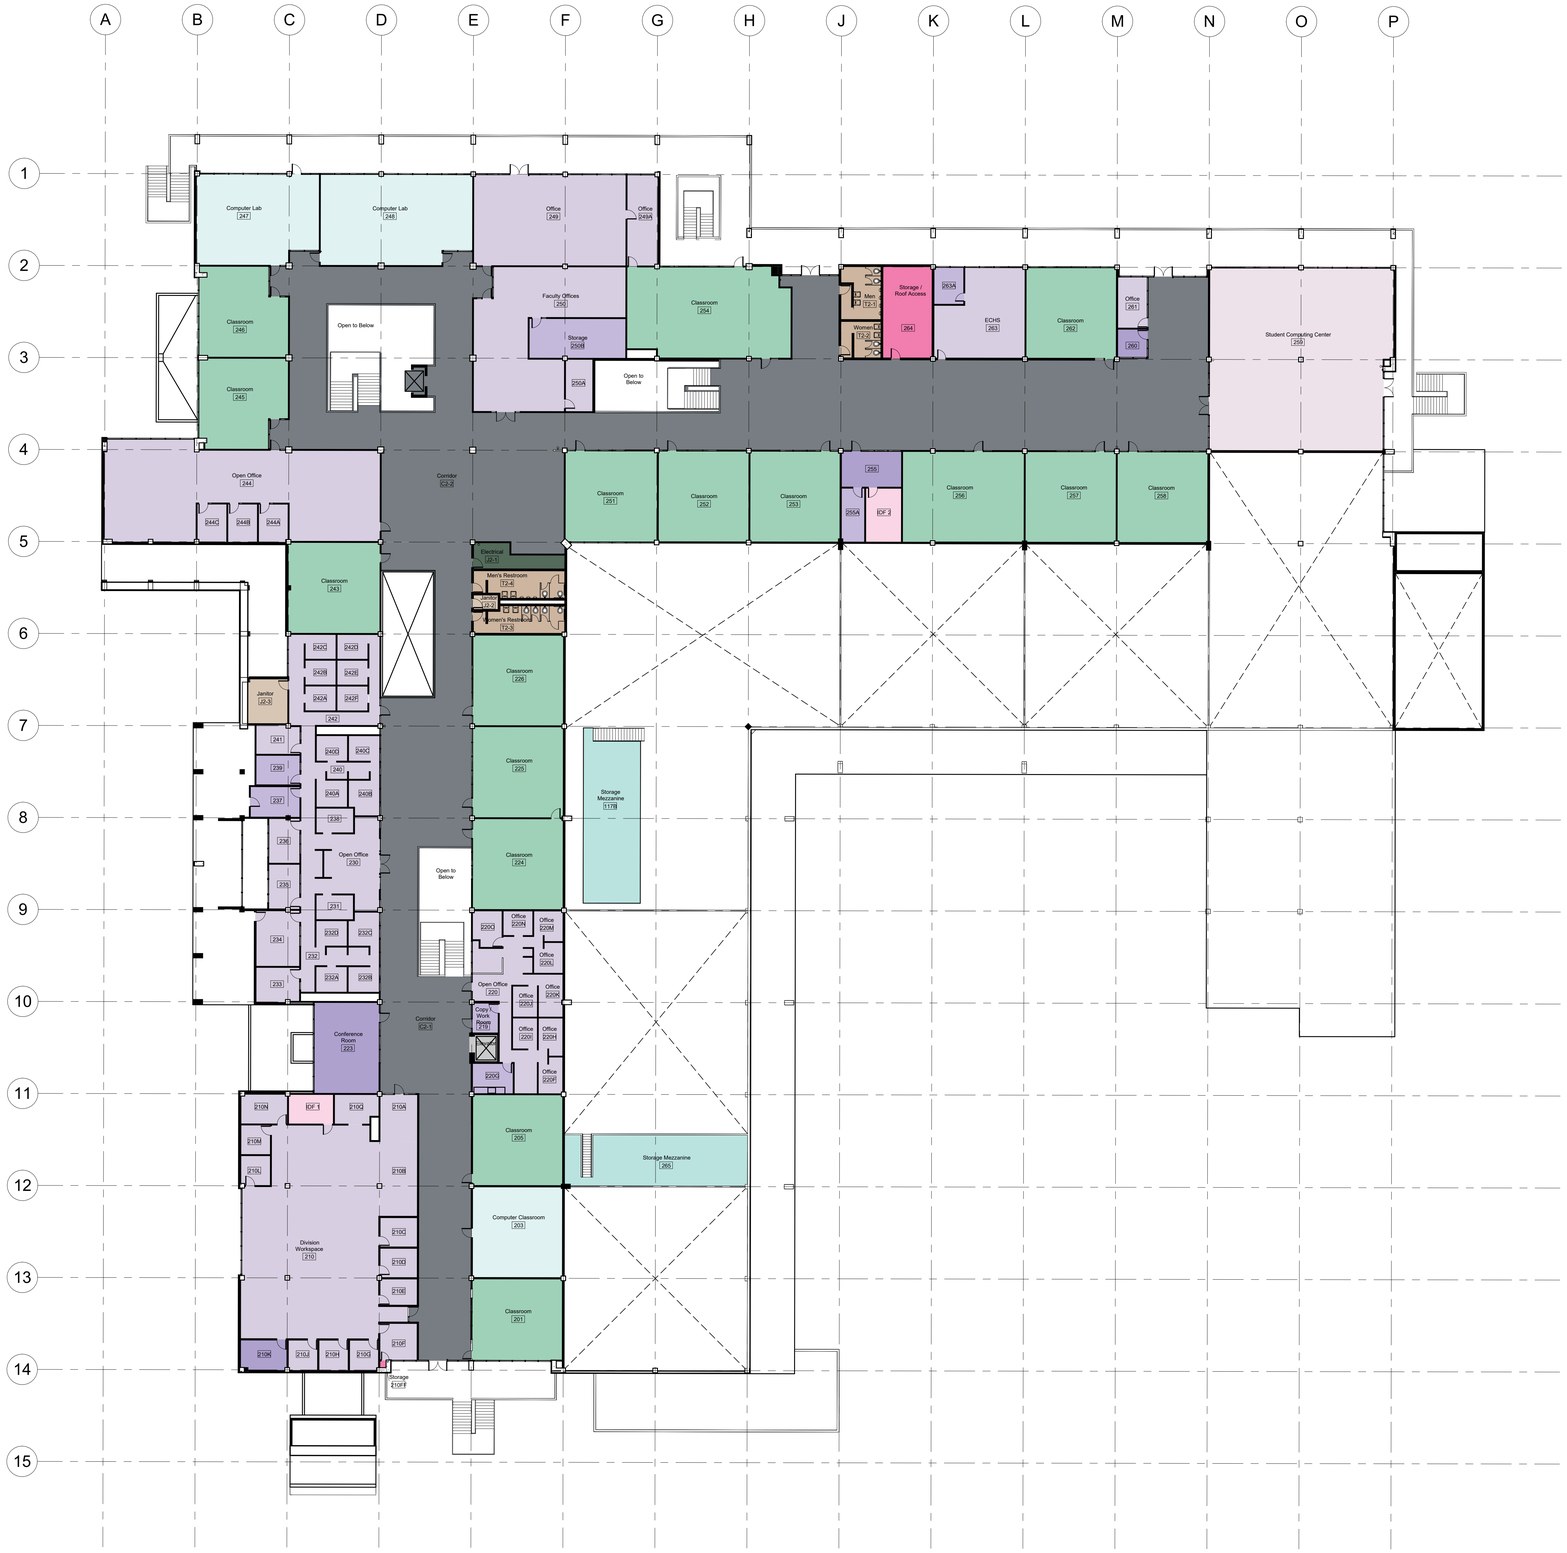

2 BUILDING 02 FLOOR PLAN - LEVEL 02

SCALE: 1" = 20'-0"

CLIENT

Portland Community College

12000 SW 49TH AVENUE
PORTLAND, OREGON 97219

ISSUES

No.	DESCRIPTION	DATE
01	INITIAL DRAFT FOR SPACE ALLOCATION REVIEW	2024/11/08

Room Legend

- 050 Inactive Area
- 060 Alteration or Conversion Area
- 070 Unfinished Area
- 080 Leased Space
- 110 Classroom
- 115 Classroom Service
- 210 Class Laboratory
- 215 Class Laboratory Service
- 220 Open Laboratory
- 225 Open Laboratory Service
- 250 Research/Nonclass Laboratory
- 255 Research/Nonclass Laboratory Service
- 310 Office
- 315 Office Service
- 350 Conference Room
- 355 Conference Room Service
- 410 Study Room
- 420 Stack
- 430 Open-Stack Study Room
- 440 Processing Room
- 455 Study Service
- 510 Armory
- 515 Armory Service
- 520 Athletic Or Physical Education
- 523 Athletic Facilities Spectator Seating
- 525 Athletic Or Physical Education Service
- 530 Media Production
- 535 Media Production Service
- 540 Clinic
- 545 Clinic Service
- 550 Demonstration
- 555 Demonstration Service
- 560 Field Building
- 570 Animal Facilities
- 575 Animal Facilities Service
- 580 Greenhouse
- 585 Greenhouse Service
- 590 Other (All Purpose)
- 610 Assembly
- 615 Assembly Service
- 620 Exhibition
- 625 Exhibition Service
- 630 Food Facility
- 635 Food Facility Service
- 640 Day Care
- 645 Day Care Service
- 650 Lounge
- 655 Lounge Service
- 660 Merchandising
- 665 Merchandising Service
- 670 Recreation
- 675 Recreation Service
- 680 Meeting Room
- 685 Meeting Room Service
- 710 Central Computer Or Telecommunications
- 715 Central Computer Or Telecommunications Service
- 720 Shop
- 725 Shop Service
- 730 Central Storage
- 735 Central Storage Service
- 740 Vehicle Storage
- 745 Vehicle Storage Service
- 750 Central Service
- 755 Central Service Support
- 760 Hazardous Materials Storage
- 770 Hazardous Waste Storage
- 775 Hazardous Waste Service
- 780 Unit Storage
- 810 Patient Bedroom
- 815 Patient Bedroom Service
- 820 Patient Bath
- 830 Nurse Station
- 835 Nurse Station Service
- 840 Surgery
- 845 Surgery Service
- 850 Treatment/Examination Clinic
- 855 Treatment/Examination Clinic Service
- 860 Diagnostic Service Laboratory
- 865 Diagnostic Service Lab Support
- 870 Central Supplies
- 880 Public Waiting
- 890 Staff On-Call Facility
- 895 Staff On-Call Facility Service
- 910 Sleep/Study w/out Toilet or Bath
- 919 Toilet or Bath
- 920 Sleep/Study With Toilet or Bath
- 935 Sleep/Study Service
- 950 Apartment
- 955 Apartment Service
- 970 House
- W01 Bridge/Tunnel
- W02 Elevator
- W03 Escalator
- W04 Loading Dock
- W05 Lobby
- W06 Circulation Area
- W06 Public Corridor
- W07 Stairway
- X01 Custodial Supply Closet
- X02 Janitor Room
- X03 Public Rest Room
- X04 Trash Room
- X05 Non-Public Rest Room
- Y01 Central Utility Plant
- Y02 Fuel Room
- Y03 Shaft
- Y04 Utility/Mechanical Space

ARCADIS
830 NE Holladay Street
Portland, OR 97232, USA
tel 503 226 6950 fax 503 273 9192

PROJECT

Portland Community College Space Utilization

Rock Creek Campus
17705 NW Springville Road
Portland, Oregon

PROJECT NO: 146047

SHEET TITLE

Rock Creek Campus Building Plans - Building 02

SHEET NUMBER

A206

SCALE CHECK
1" = 10mm

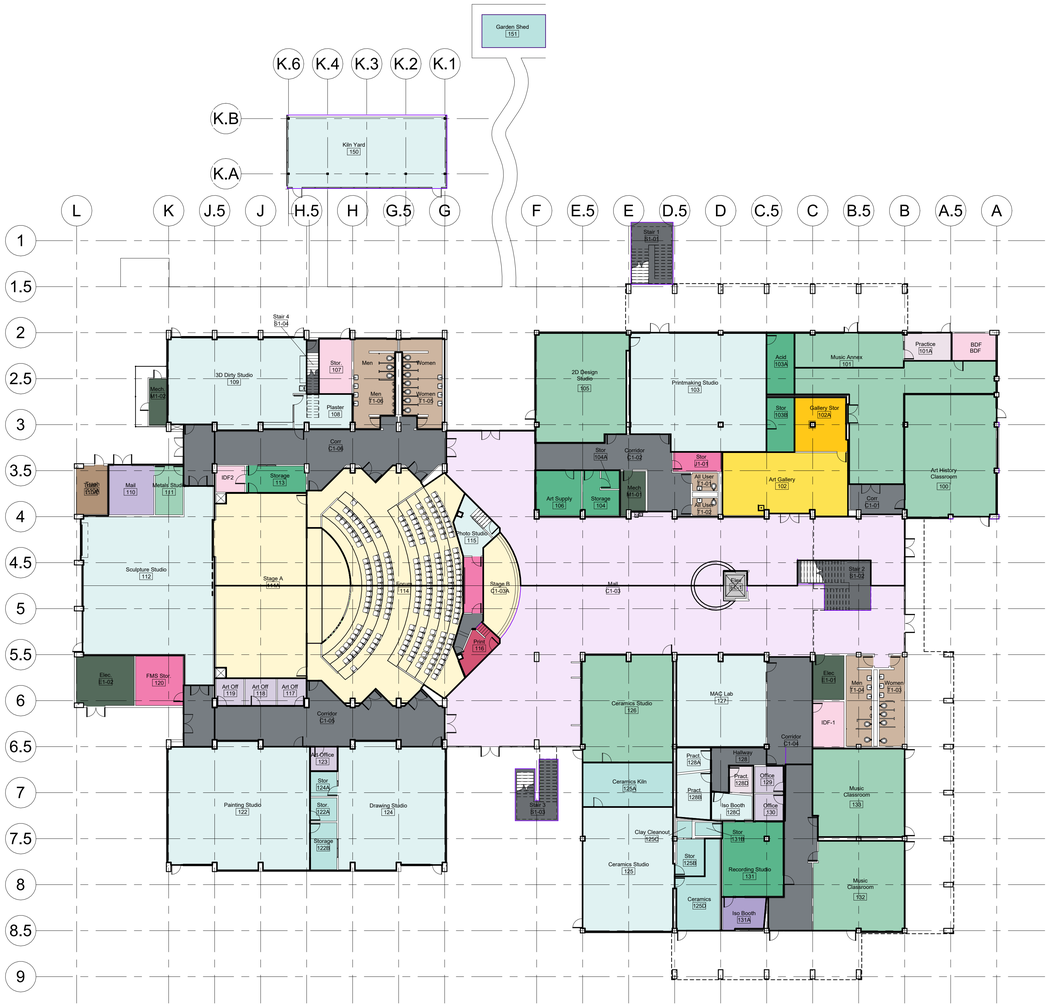

1 BUILDING 03 FLOOR PLAN - LEVEL 01

SCALE: 1" = 20'-0"

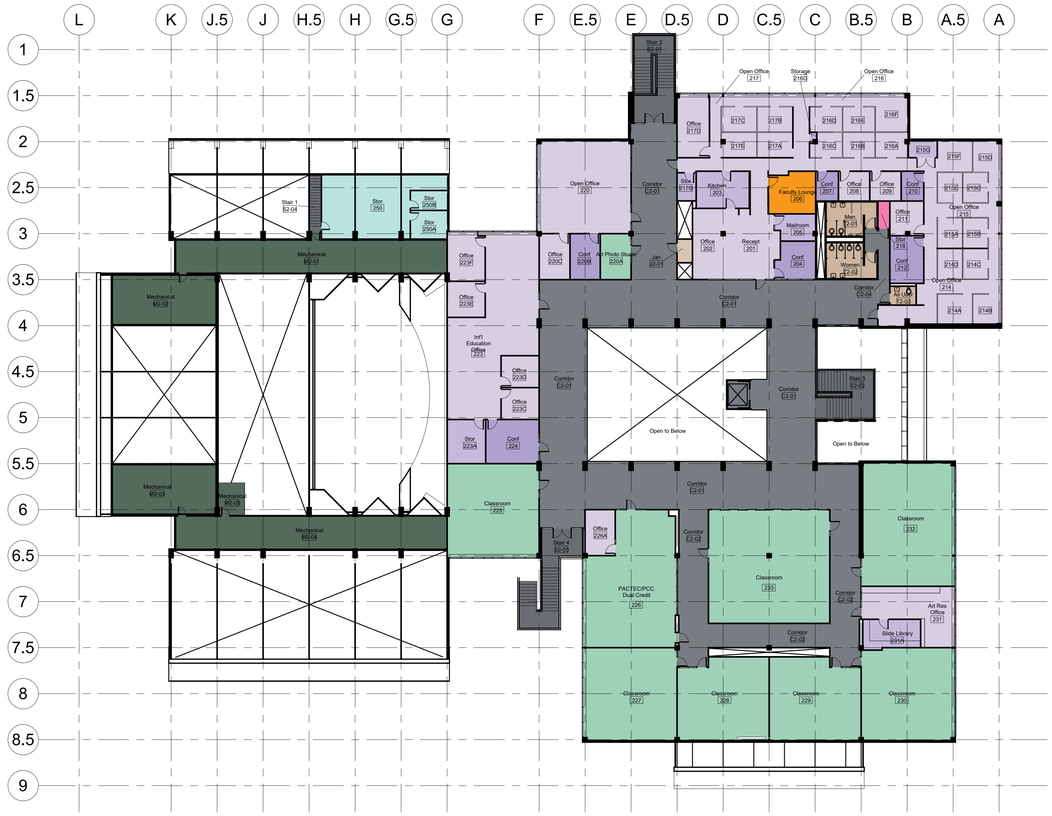

2 BUILDING 03 FLOOR PLAN - LEVEL 02

SCALE: 1" = 20'-0"

CLIENT

Portland Community College

12000 SW 49TH AVENUE
PORTLAND, OREGON 97219

ISSUES

No.	DESCRIPTION	DATE
01	INITIAL DRAFT FOR SPACE ALLOCATION REVIEW	2024/11/08

Room Legend

- 050 Inactive Area
- 060 Alteration or Conversion Area
- 070 Unfinished Area
- 080 Leased Space
- 110 Classroom
- 115 Classroom Service
- 210 Class Laboratory
- 215 Class Laboratory Service
- 220 Open Laboratory
- 225 Open Laboratory Service
- 250 Research/Nonclass Laboratory
- 255 Research/Nonclass Laboratory Service
- 310 Office
- 315 Office Service
- 350 Conference Room
- 355 Conference Room Service
- 410 Study Room
- 420 Stack
- 430 Open-Stack Study Room
- 440 Processing Room
- 455 Study Service
- 510 Armory
- 515 Armory Service
- 520 Athletic Or Physical Education
- 523 Athletic Facilities Spectator Seating
- 525 Athletic Or Physical Education Service
- 530 Media Production
- 535 Media Production Service
- 540 Clinic
- 545 Clinic Service
- 550 Demonstration
- 555 Demonstration Service
- 560 Field Building
- 570 Animal Facilities
- 575 Animal Facilities Service
- 580 Greenhouse
- 585 Greenhouse Service
- 590 Other (All Purpose)
- 610 Assembly
- 615 Assembly Service
- 620 Exhibition
- 625 Exhibition Service
- 630 Food Facility
- 635 Food Facility Service
- 640 Day Care
- 645 Day Care Service
- 650 Lounge
- 655 Lounge Service
- 660 Merchandising
- 665 Merchandising Service
- 670 Recreation
- 675 Recreation Service
- 680 Meeting Room
- 685 Meeting Room Service
- 710 Central Computer Or Telecommunications
- 715 Central Computer Or Telecommunications Service
- 720 Shop
- 725 Shop Service
- 730 Central Storage
- 735 Central Storage Service
- 740 Vehicle Storage
- 745 Vehicle Storage Service
- 750 Central Service
- 755 Central Service Support
- 760 Hazardous Materials Storage
- 770 Hazardous Waste Storage
- 775 Hazardous Waste Service
- 780 Unit Storage
- 810 Patient Bedroom
- 815 Patient Bedroom Service
- 820 Patient Bath
- 830 Nurse Station
- 835 Nurse Station Service
- 840 Surgery
- 845 Surgery Service
- 850 Treatment/Examination Clinic
- 855 Treatment/Examination Clinic Service
- 860 Diagnostic Service Laboratory
- 865 Diagnostic Service Lab Support
- 870 Central Supplies
- 880 Public Waiting
- 890 Staff On-Call Facility
- 895 Staff On-Call Facility Service
- 910 Sleep/Study w/out Toilet or Bath
- 919 Toilet or Bath
- 920 Sleep/Study With Toilet or Bath
- 935 Sleep/Study Service
- 950 Apartment
- 955 Apartment Service
- 970 House
- W01 Bridge/Tunnel
- W02 Elevator
- W03 Escalator
- W04 Loading Dock
- W05 Lobby
- W06 Circulation Area
- W06 Public Corridor
- W07 Stairway
- X01 Custodial Supply Closet
- X02 Janitor Room
- X03 Public Rest Room
- X04 Trash Room
- X05 Non-Public Rest Room
- Y01 Central Utility Plant
- Y02 Fuel Room
- Y03 Shaft
- Y04 Utility/Mechanical Space

ARCADIS
830 NE Holladay Street
Portland, OR 97232, USA
tel 503 226 6950 fax 503 273 9192

PROJECT

Portland Community College Space Utilization

Rock Creek Campus
17705 NW Springville Road
Portland, Oregon

PROJECT NO: 146047

SHEET TITLE

Rock Creek Campus Building Plans - Building 03

SHEET NUMBER

A207

SCALE CHECK
1"

1 BUILDING 05 FLOOR PLAN - LEVEL 01

SCALE: 1" = 20'-0"

CLIENT

Portland Community College

12000 SW 49TH AVENUE
PORTLAND, OREGON 97219

ISSUES

No.	DESCRIPTION	DATE
01	INITIAL DRAFT FOR SPACE ALLOCATION REVIEW	2024/11/08

Room Legend

- 050 Inactive Area
- 060 Alteration or Conversion Area
- 070 Unfinished Area
- 080 Leased Space
- 110 Classroom
- 115 Classroom Service
- 210 Class Laboratory
- 215 Class Laboratory Service
- 220 Open Laboratory
- 225 Open Laboratory Service
- 250 Research/Nonclass Laboratory
- 255 Research/Nonclass Laboratory Service
- 310 Office
- 315 Office Service
- 350 Conference Room
- 355 Conference Room Service
- 410 Study Room
- 420 Stack
- 430 Open-Stack Study Room
- 440 Processing Room
- 455 Study Service
- 510 Armory
- 515 Armory Service
- 520 Athletic Or Physical Education
- 523 Athletic Facilities Spectator Seating
- 525 Athletic Or Physical Education Service
- 530 Media Production
- 535 Media Production Service
- 540 Clinic
- 545 Clinic Service
- 550 Demonstration
- 555 Demonstration Service
- 560 Field Building
- 570 Animal Facilities
- 575 Animal Facilities Service
- 580 Greenhouse
- 585 Greenhouse Service
- 590 Other (All Purpose)
- 610 Assembly
- 615 Assembly Service
- 620 Exhibition
- 625 Exhibition Service
- 630 Food Facility
- 635 Food Facility Service
- 640 Day Care
- 645 Day Care Service
- 650 Lounge
- 655 Lounge Service
- 660 Merchandising
- 665 Merchandising Service
- 670 Recreation
- 675 Recreation Service
- 680 Meeting Room
- 685 Meeting Room Service
- 710 Central Computer Or Telecommunications
- 715 Central Computer Or Telecommunications Service
- 720 Shop
- 725 Shop Service
- 730 Central Storage
- 735 Central Storage Service
- 740 Vehicle Storage
- 745 Vehicle Storage Service
- 750 Central Service
- 755 Central Service Support
- 760 Hazardous Materials Storage
- 770 Hazardous Waste Storage
- 775 Hazardous Waste Service
- 780 Unit Storage
- 810 Patient Bedroom
- 815 Patient Bedroom Service
- 820 Patient Bath
- 830 Nurse Station
- 835 Nurse Station Service
- 840 Surgery
- 845 Surgery Service
- 850 Treatment/Examination Clinic
- 855 Treatment/Examination Clinic Service
- 860 Diagnostic Service Laboratory
- 865 Diagnostic Service Lab Support
- 870 Central Supplies
- 880 Public Waiting
- 890 Staff On-Call Facility
- 895 Staff On-Call Facility Service
- 910 Sleep/Study w/out Toilet or Bath
- 919 Toilet or Bath
- 920 Sleep/Study With Toilet or Bath
- 935 Sleep/Study Service
- 950 Apartment
- 955 Apartment Service
- 970 House
- W01 Bridge/Tunnel
- W02 Elevator
- W03 Escalator
- W04 Loading Dock
- W05 Lobby
- W06 Circulation Area
- W06 Public Corridor
- W07 Stairway
- X01 Custodial Supply Closet
- X02 Janitor Room
- X03 Public Rest Room
- X04 Trash Room
- X05 Non-Public Rest Room
- Y01 Central Utility Plant
- Y02 Fuel Room
- Y03 Shaft
- Y04 Utility/Mechanical Space

ARCADIS
830 NE Holladay Street
Portland, OR 97232, USA
tel 503 226 6950 fax 503 273 9192

PROJECT

Portland Community College Space Utilization

Rock Creek Campus
17705 NW Springville Road
Portland, Oregon

PROJECT NO: 146047

SHEET TITLE

Rock Creek Campus Building Plans - Building 05

SHEET NUMBER

A208

SCALE CHECK 1"

Room Legend

- 050 Inactive Area
- 060 Alteration or Conversion Area
- 070 Unfinished Area
- 080 Leased Space
- 110 Classroom
- 115 Classroom Service
- 210 Class Laboratory
- 215 Class Laboratory Service
- 220 Open Laboratory
- 225 Open Laboratory Service
- 250 Research/Nonclass Laboratory
- 255 Research/Nonclass Laboratory Service
- 310 Office
- 315 Office Service
- 350 Conference Room
- 355 Conference Room Service
- 410 Study Room
- 420 Stack
- 430 Open-Stack Study Room
- 440 Processing Room
- 455 Study Service
- 510 Armory
- 515 Armory Service
- 520 Athletic Or Physical Education
- 523 Athletic Facilities Spectator Seating
- 525 Athletic Or Physical Education Service
- 530 Media Production
- 535 Media Production Service
- 540 Clinic
- 545 Clinic Service
- 550 Demonstration
- 555 Demonstration Service
- 560 Field Building
- 570 Animal Facilities
- 575 Animal Facilities Service
- 580 Greenhouse
- 585 Greenhouse Service
- 590 Other (All Purpose)
- 610 Assembly
- 615 Assembly Service
- 620 Exhibition
- 625 Exhibition Service
- 630 Food Facility
- 635 Food Facility Service
- 640 Day Care
- 645 Day Care Service
- 650 Lounge
- 655 Lounge Service
- 660 Merchandising
- 665 Merchandising Service
- 670 Recreation
- 675 Recreation Service
- 680 Meeting Room
- 685 Meeting Room Service
- 710 Central Computer Or Telecommunications
- 715 Central Computer Or Telecommunications Service
- 720 Shop
- 725 Shop Service
- 730 Central Storage
- 735 Central Storage Service
- 740 Vehicle Storage
- 745 Vehicle Storage Service
- 750 Central Service
- 755 Central Service Support
- 760 Hazardous Materials Storage
- 770 Hazardous Waste Storage
- 775 Hazardous Waste Service
- 780 Unit Storage
- 810 Patient Bedroom
- 815 Patient Bedroom Service
- 820 Patient Bath
- 830 Nurse Station
- 835 Nurse Station Service
- 840 Surgery
- 845 Surgery Service
- 850 Treatment/Examination Clinic
- 855 Treatment/Examination Clinic Service
- 860 Diagnostic Service Laboratory
- 865 Diagnostic Service Lab Support
- 870 Central Supplies
- 880 Public Waiting
- 890 Staff On-Call Facility
- 895 Staff On-Call Facility Service
- 910 Sleep/Study w/out Toilet or Bath
- 918 Toilet or Bath
- 920 Sleep/Study With Toilet or Bath
- 935 Sleep/Study Service
- 950 Apartment
- 955 Apartment Service
- 970 House
- W01 Bridge/Tunnel
- W02 Elevator
- W03 Escalator
- W04 Loading Dock
- W05 Lobby
- W06 Circulation Area
- W06 Public Corridor
- W07 Stairway
- X01 Custodial Supply Closet
- X02 Janitor Room
- X03 Public Rest Room
- X04 Trash Room
- X05 Non-Public Rest Room
- Y01 Central Utility Plant
- Y02 Fuel Room
- Y03 Shaft
- Y04 Utility/Mechanical Space

1 BUILDING 05 FLOOR PLAN - LEVEL 02
SCALE: 1" = 20'-0"

CLIENT

Portland Community College

12000 SW 49TH AVENUE
PORTLAND, OREGON 97219

ISSUES

No.	DESCRIPTION	DATE
01	INITIAL DRAFT FOR SPACE ALLOCATION REVIEW	2024/11/08

ARCADIS
830 NE Holladay Street
Portland, OR 97232, USA
tel 503 226 6950 fax 503 273 9192

PROJECT

Portland Community College Space Utilization

Rock Creek Campus
17705 NW Springville Road
Portland, Oregon

PROJECT NO: 146047

SHEET TITLE

Rock Creek Campus Building Plans - Building 05

SHEET NUMBER

A209

SCALE CHECK
1 inch

1 BUILDING 06 FLOOR PLAN - LEVEL 01

SCALE: 1" = 20'-0"

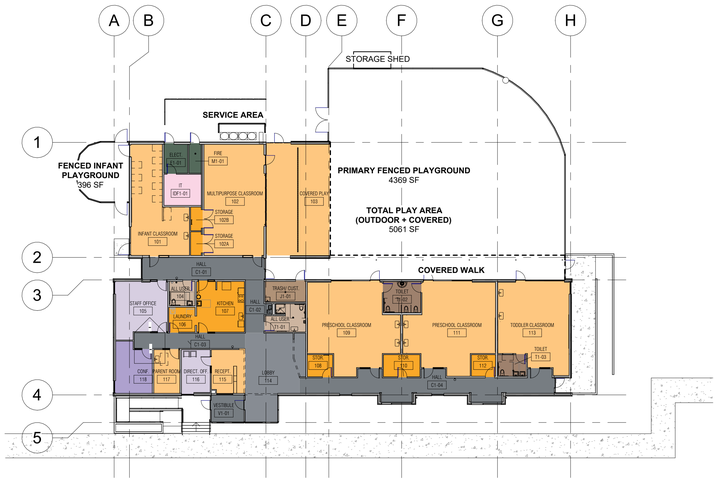

2 BUILDING 08 FLOOR PLAN - LEVEL 01

SCALE: 1" = 20'-0"

CLIENT

Portland Community College

12000 SW 49TH AVENUE
PORTLAND, OREGON 97219

ISSUES

No.	DESCRIPTION	DATE
01	INITIAL DRAFT FOR SPACE ALLOCATION REVIEW	2024/11/08

Room Legend

- 050 Inactive Area
- 060 Alteration or Conversion Area
- 070 Unfinished Area
- 080 Leased Space
- 110 Classroom
- 115 Classroom Service
- 210 Class Laboratory
- 215 Class Laboratory Service
- 220 Open Laboratory
- 225 Open Laboratory Service
- 250 Research/Nonclass Laboratory
- 255 Research/Nonclass Laboratory Service
- 310 Office
- 315 Office Service
- 350 Conference Room
- 355 Conference Room Service
- 410 Study Room
- 420 Stack
- 430 Open-Stack Study Room
- 440 Processing Room
- 455 Study Service
- 510 Armory
- 515 Armory Service
- 520 Athletic Or Physical Education
- 523 Athletic Facilities Spectator Seating
- 525 Athletic Or Physical Education Service
- 530 Media Production
- 535 Media Production Service
- 540 Clinic
- 545 Clinic Service
- 550 Demonstration
- 555 Demonstration Service
- 560 Field Building
- 570 Animal Facilities
- 575 Animal Facilities Service
- 580 Greenhouse
- 585 Greenhouse Service
- 590 Other (All Purpose)
- 610 Assembly
- 615 Assembly Service
- 620 Exhibition
- 625 Exhibition Service
- 630 Food Facility
- 635 Food Facility Service
- 640 Day Care
- 645 Day Care Service
- 650 Lounge
- 655 Lounge Service
- 660 Merchandising
- 665 Merchandising Service
- 670 Recreation
- 675 Recreation Service
- 680 Meeting Room
- 685 Meeting Room Service
- 710 Central Computer Or Telecommunications
- 715 Central Computer Or Telecommunications Service
- 720 Shop
- 725 Shop Service
- 730 Central Storage
- 735 Central Storage Service
- 740 Vehicle Storage
- 745 Vehicle Storage Service
- 750 Central Service
- 755 Central Service Support
- 760 Hazardous Materials Storage
- 770 Hazardous Waste Storage
- 775 Hazardous Waste Service
- 780 Unit Storage
- 810 Patient Bedroom
- 815 Patient Bedroom Service
- 820 Patient Bath
- 830 Nurse Station
- 835 Nurse Station Service
- 840 Surgery
- 845 Surgery Service
- 850 Treatment/Examination Clinic
- 855 Treatment/Examination Clinic Service
- 860 Diagnostic Service Laboratory
- 865 Diagnostic Service Lab Support
- 870 Central Supplies
- 880 Public Waiting
- 890 Staff On-Call Facility
- 895 Staff On-Call Facility Service
- 910 Sleep/Study w/out Toilet or Bath
- 919 Toilet or Bath
- 920 Sleep/Study With Toilet or Bath
- 935 Sleep/Study Service
- 950 Apartment
- 955 Apartment Service
- 970 House
- W01 Bridge/Tunnel
- W02 Elevator
- W03 Escalator
- W04 Loading Dock
- W05 Lobby
- W06 Circulation Area
- W06 Public Corridor
- W07 Stairway
- X01 Custodial Supply Closet
- X02 Janitor Room
- X03 Public Rest Room
- X04 Trash Room
- X05 Non-Public Rest Room
- Y01 Central Utility Plant
- Y02 Fuel Room
- Y03 Shaft
- Y04 Utility/Mechanical Space

ARCADIS
830 NE Holladay Street
Portland, OR 97232, USA
tel 503 226 6950 fax 503 273 9192

PROJECT

Portland Community College Space Utilization

Rock Creek Campus
17705 NW Springville Road
Portland, Oregon

PROJECT NO: 146047

SHEET TITLE

Rock Creek Campus Building Plans - Building 06
Building 08

SHEET NUMBER

A210

SCALE CHECK 1in

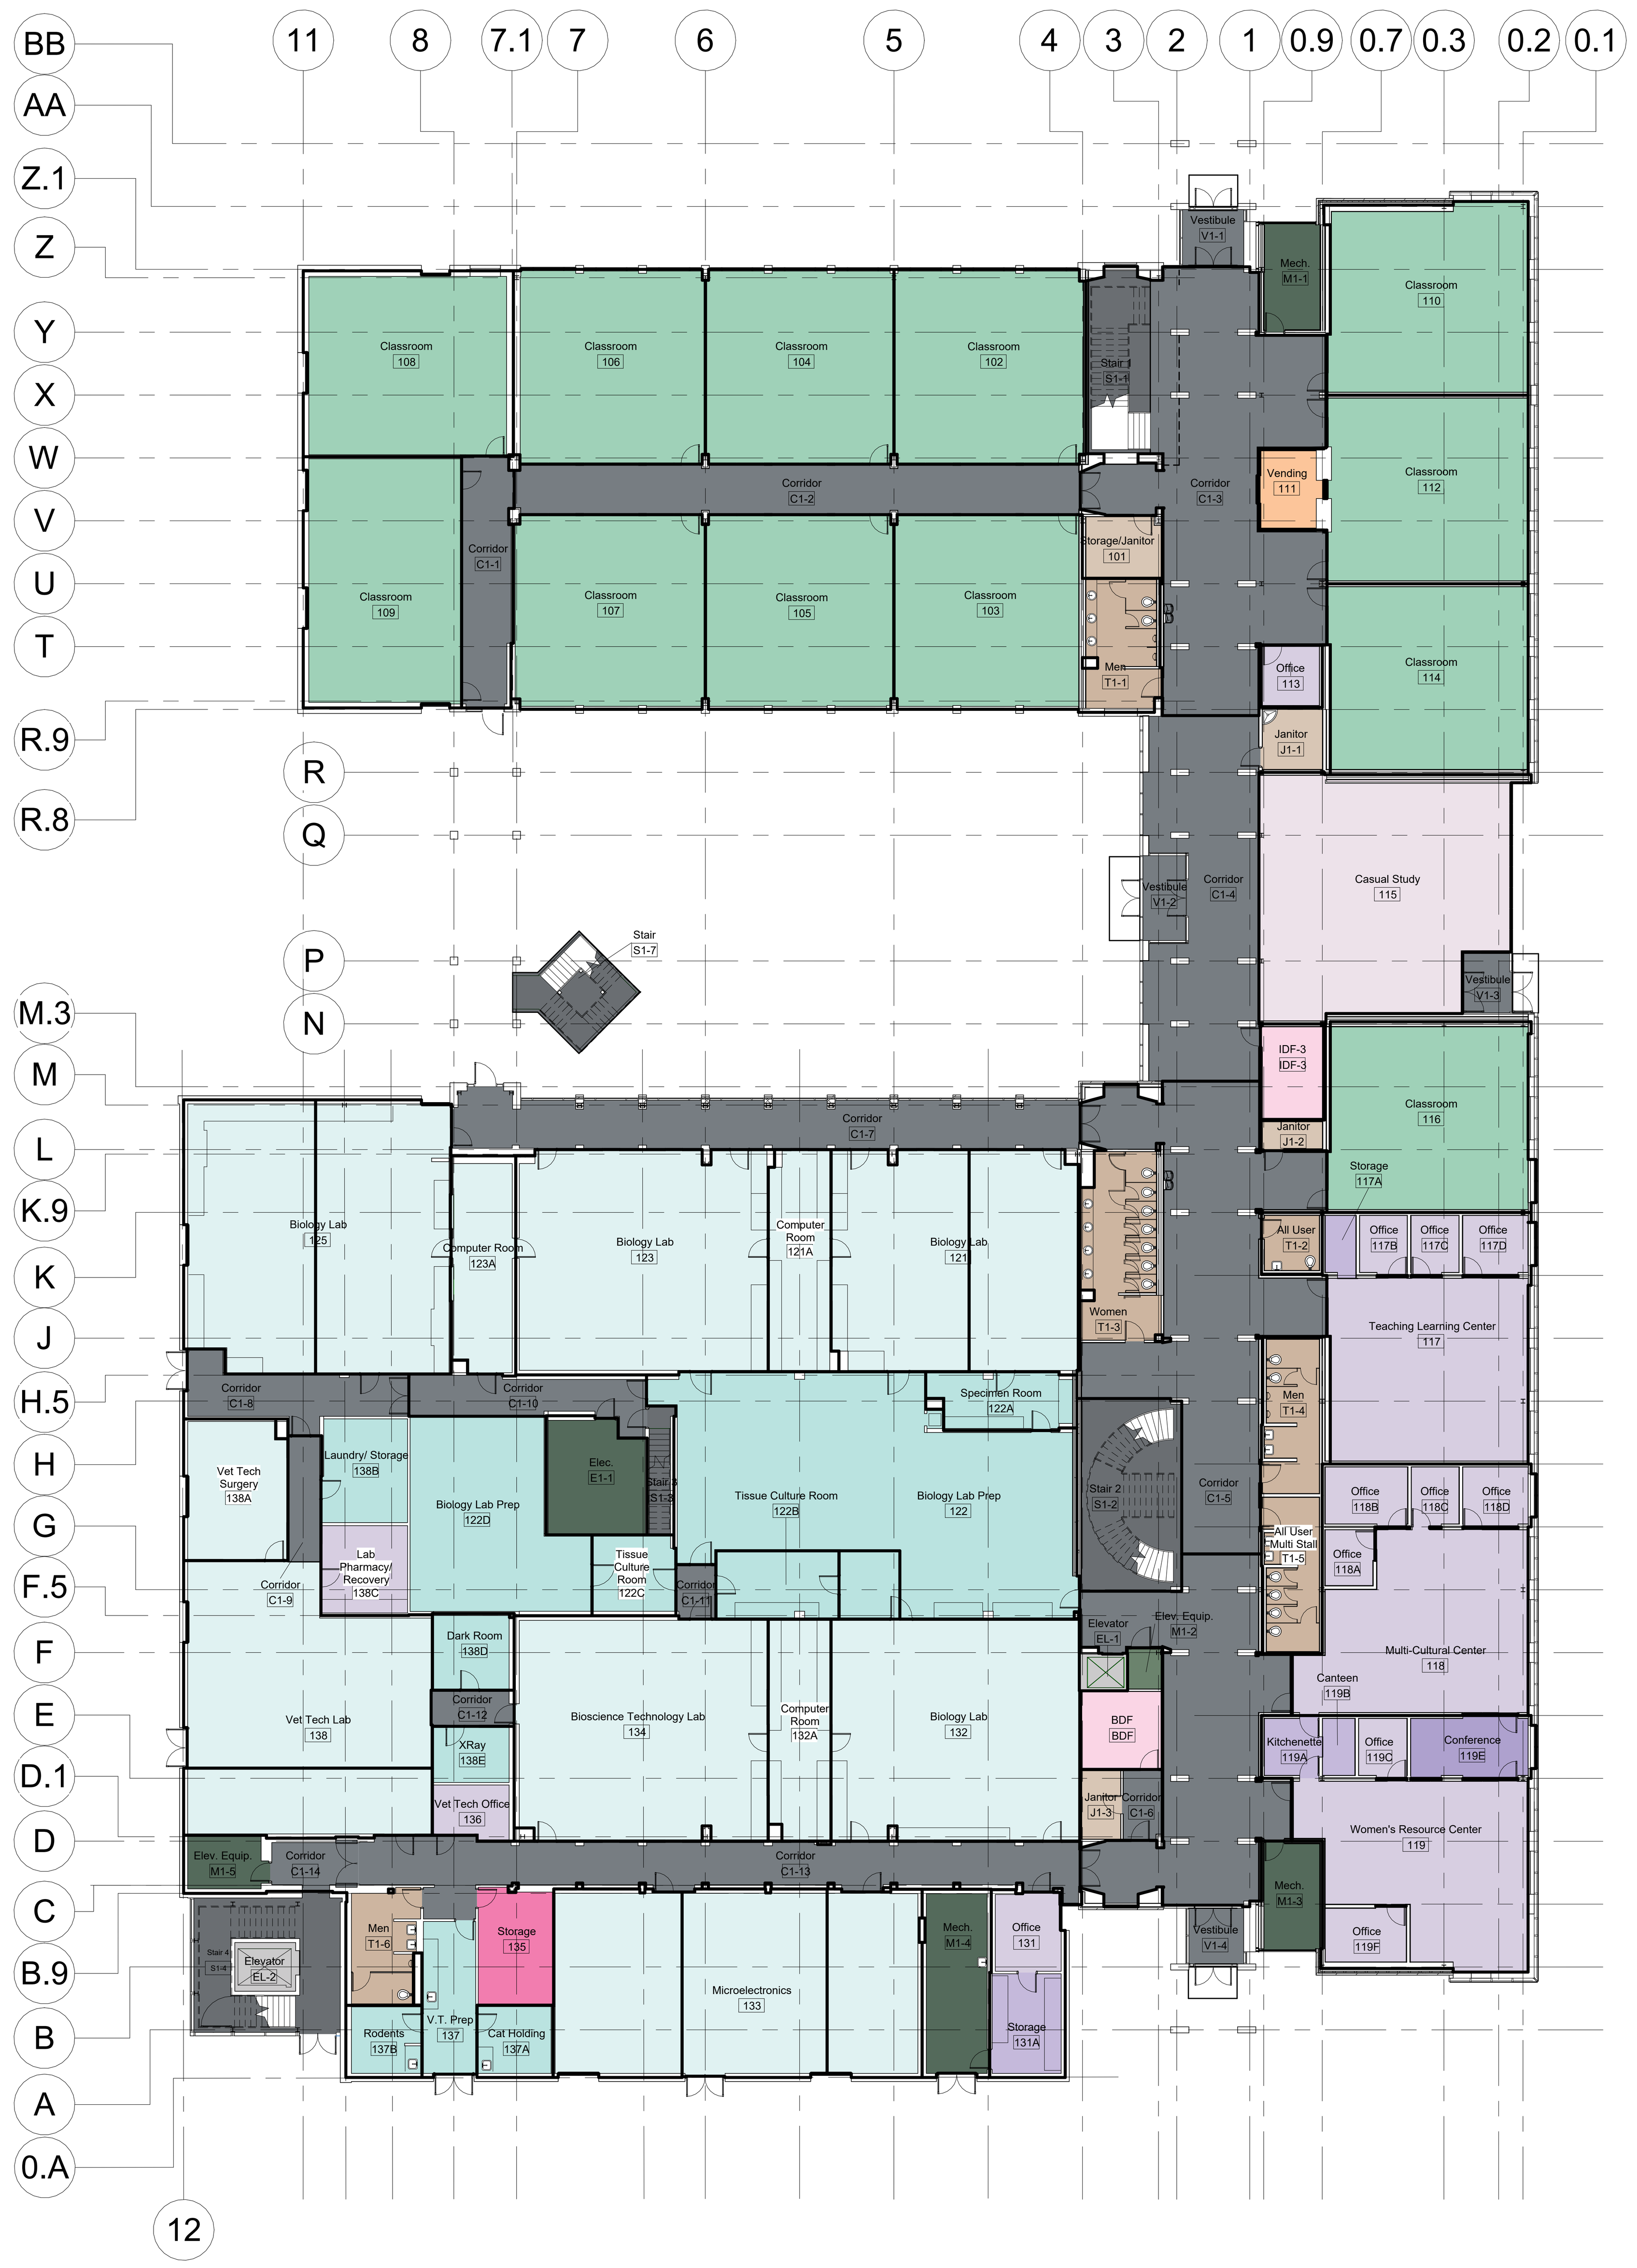

1 BUILDING 07 FLOOR PLAN - LEVEL 01

SCALE: 1" = 20'-0"

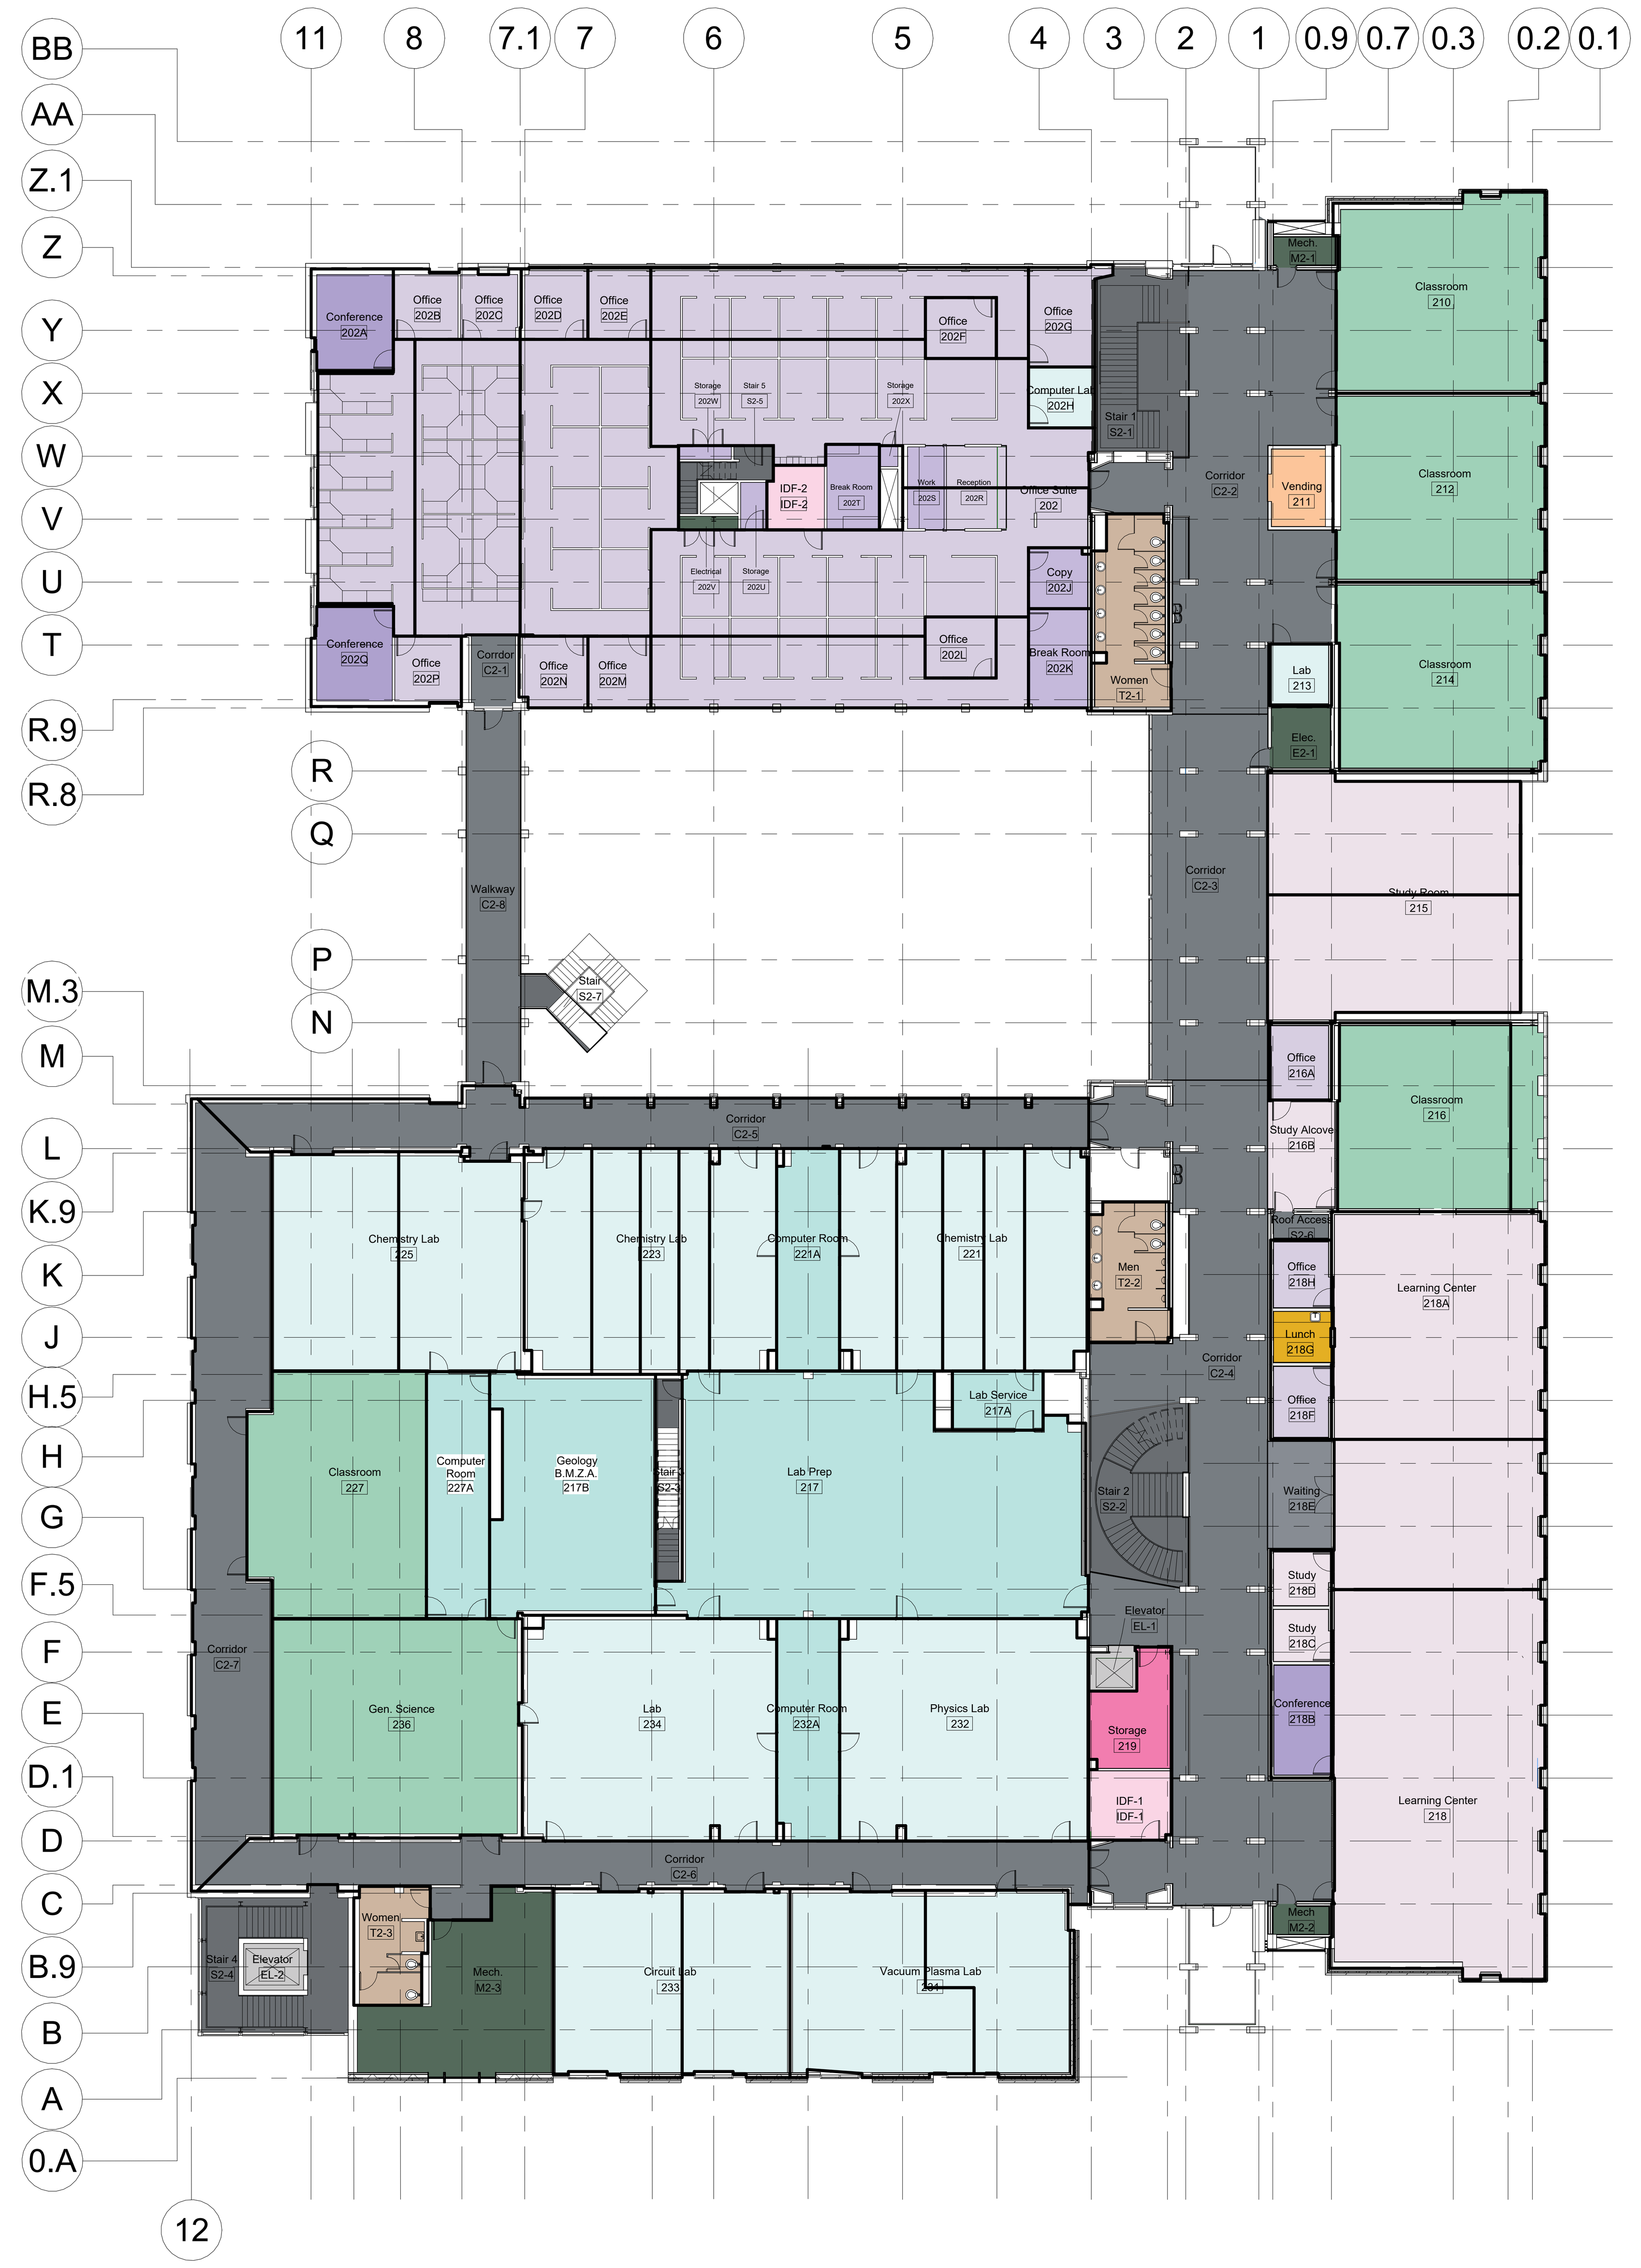

2 BUILDING 07 FLOOR PLAN - LEVEL 02

SCALE: 1" = 20'-0"

CLIENT

Portland Community College

12000 SW 49TH AVENUE
PORTLAND, OREGON 97219

ISSUES

No.	DESCRIPTION	DATE
01	INITIAL DRAFT FOR SPACE ALLOCATION REVIEW	2024/11/06

Room Legend

- 050 Inactive Area
- 060 Alteration or Conversion Area
- 070 Unfinished Area
- 080 Leased Space
- 110 Classroom
- 115 Classroom Service
- 210 Class Laboratory
- 215 Class Laboratory Service
- 220 Open Laboratory
- 225 Open Laboratory Service
- 250 Research/Nonclass Laboratory
- 255 Research/Nonclass Laboratory Service
- 310 Office
- 315 Office Service
- 350 Conference Room
- 355 Conference Room Service
- 410 Study Room
- 420 Stack
- 430 Open-Stack Study Room
- 440 Processing Room
- 455 Study Service
- 510 Armory
- 515 Armory Service
- 520 Athletic Or Physical Education
- 523 Athletic Facilities Spectator Seating
- 525 Athletic Or Physical Education Service
- 530 Media Production
- 535 Media Production Service
- 540 Clinic
- 545 Clinic Service
- 550 Demonstration
- 555 Demonstration Service
- 560 Field Building
- 570 Animal Facilities
- 575 Animal Facilities Service
- 580 Greenhouse
- 585 Greenhouse Service
- 590 Other (All Purpose)
- 610 Assembly
- 615 Assembly Service
- 620 Exhibition
- 625 Exhibition Service
- 630 Food Facility
- 635 Food Facility Service
- 640 Day Care
- 645 Day Care Service
- 650 Lounge
- 655 Lounge Service
- 660 Merchandising
- 665 Merchandising Service
- 670 Recreation
- 675 Recreation Service
- 680 Meeting Room
- 685 Meeting Room Service
- 710 Central Computer Or Telecommunications
- 715 Central Computer Or Telecommunications Service
- 720 Shop
- 725 Shop Service
- 730 Central Storage
- 735 Central Storage Service
- 740 Vehicle Storage
- 745 Vehicle Storage Service
- 750 Central Service
- 755 Central Service Support
- 760 Hazardous Materials Storage
- 770 Hazardous Waste Storage
- 775 Hazardous Waste Service
- 780 Unit Storage
- 810 Patient Bedroom
- 815 Patient Bedroom Service
- 820 Patient Bath
- 830 Nurse Station
- 835 Nurse Station Service
- 840 Surgery
- 845 Surgery Service
- 850 Treatment/Examination Clinic
- 855 Treatment/Examination Clinic Service
- 860 Diagnostic Service Laboratory
- 865 Diagnostic Service Lab Support
- 870 Central Supplies
- 880 Public Waiting
- 890 Staff On-Call Facility
- 895 Staff On-Call Facility Service
- 910 Sleep/Study w/out Toilet or Bath
- 919 Toilet or Bath
- 920 Sleep/Study With Toilet or Bath
- 935 Sleep/Study Service
- 950 Apartment
- 955 Apartment Service
- 970 House
- W01 Bridge/Tunnel
- W02 Elevator
- W03 Escalator
- W04 Loading Dock
- W05 Lobby
- W06 Circulation Area
- W06 Public Corridor
- W07 Stairway
- X01 Custodial Supply Closet
- X02 Janitor Room
- X03 Public Rest Room
- X04 Trash Room
- X05 Non-Public Rest Room
- Y01 Central Utility Plant
- Y02 Fuel Room
- Y03 Shaft
- Y04 Utility/Mechanical Space

ARCADIS
830 NE Holladay Street
Portland, OR 97232, USA
tel 503 226 6950 fax 503 273 9192

PROJECT

Portland Community College Space Utilization

Rock Creek Campus
17705 NW Springville Road
Portland, Oregon

PROJECT NO: 146047

SHEET TITLE

Rock Creek Campus Building Plans - Building 07

SHEET NUMBER

A211

SCALE CHECK
1 in
10mm

1 BUILDING 09 FLOOR PLAN - LEVEL 01

SCALE: 1" = 20'-0"

2 BUILDING 09 FLOOR PLAN - LEVEL 02

SCALE: 1" = 20'-0"

Room Legend

- 050 Inactive Area
- 060 Alteration or Conversion Area
- 070 Unfinished Area
- 080 Leased Space
- 110 Classroom
- 115 Classroom Service
- 210 Class Laboratory
- 215 Class Laboratory Service
- 220 Open Laboratory
- 225 Open Laboratory Service
- 250 Research/Nonclass Laboratory
- 255 Research/Nonclass Laboratory Service
- 310 Office
- 315 Office Service
- 350 Conference Room
- 355 Conference Room Service
- 410 Study Room
- 420 Stack
- 430 Open-Stack Study Room
- 440 Processing Room
- 455 Study Service
- 510 Armory
- 515 Armory Service
- 520 Athletic Or Physical Education
- 523 Athletic Facilities Spectator Seating
- 525 Athletic Or Physical Education Service
- 530 Media Production
- 535 Media Production Service
- 540 Clinic
- 545 Clinic Service
- 550 Demonstration
- 555 Demonstration Service
- 560 Field Building
- 570 Animal Facilities
- 575 Animal Facilities Service
- 580 Greenhouse
- 585 Greenhouse Service
- 590 Other (All Purpose)
- 610 Assembly
- 615 Assembly Service
- 620 Exhibition
- 625 Exhibition Service
- 630 Food Facility
- 635 Food Facility Service
- 640 Day Care
- 645 Day Care Service
- 650 Lounge
- 655 Lounge Service
- 660 Merchandising
- 665 Merchandising Service
- 670 Recreation
- 675 Recreation Service
- 680 Meeting Room
- 685 Meeting Room Service
- 710 Central Computer Or Telecommunications
- 715 Central Computer Or Telecommunications Service
- 720 Shop
- 725 Shop Service
- 730 Central Storage
- 735 Central Storage Service
- 740 Vehicle Storage
- 745 Vehicle Storage Service
- 750 Central Service
- 755 Central Service Support
- 760 Hazardous Materials Storage
- 770 Hazardous Waste Storage
- 775 Hazardous Waste Service
- 780 Unit Storage
- 810 Patient Bedroom
- 815 Patient Bedroom Service
- 820 Patient Bath
- 830 Nurse Station
- 835 Nurse Station Service
- 840 Surgery
- 845 Surgery Service
- 850 Treatment/Examination Clinic
- 855 Treatment/Examination Clinic Service
- 860 Diagnostic Service Laboratory
- 865 Diagnostic Service Lab Support
- 870 Central Supplies
- 880 Public Waiting
- 890 Staff On-Call Facility
- 895 Staff On-Call Facility Service
- 910 Sleep/Study w/out Toilet or Bath
- 919 Toilet or Bath
- 920 Sleep/Study With Toilet or Bath
- 935 Sleep/Study Service
- 950 Apartment
- 955 Apartment Service
- 970 House
- W01 Bridge/Tunnel
- W02 Elevator
- W03 Escalator
- W04 Loading Dock
- W05 Lobby
- W06 Circulation Area
- W06 Public Corridor
- W07 Stairway
- X01 Custodial Supply Closet
- X02 Janitor Room
- X03 Public Rest Room
- X04 Trash Room
- X05 Non-Public Rest Room
- Y01 Central Utility Plant
- Y02 Fuel Room
- Y03 Shaft
- Y04 Utility/Mechanical Space

CLIENT

Portland Community College

12000 SW 49TH AVENUE
PORTLAND, OREGON 97219

ISSUES

No.	DESCRIPTION	DATE
01	INITIAL DRAFT FOR SPACE ALLOCATION REVIEW	2024/11/08

ARCADIS
830 NE Holladay Street
Portland, OR 97232, USA
tel 503 226 6950 fax 503 273 9192

PROJECT

Portland Community College Space Utilization

Rock Creek Campus
17705 NW Springville Road
Portland, Oregon

PROJECT NO: 146047

SHEET TITLE

Rock Creek Campus Building Plans - Building 09

SHEET NUMBER

A212

SCALE CHECK 1"

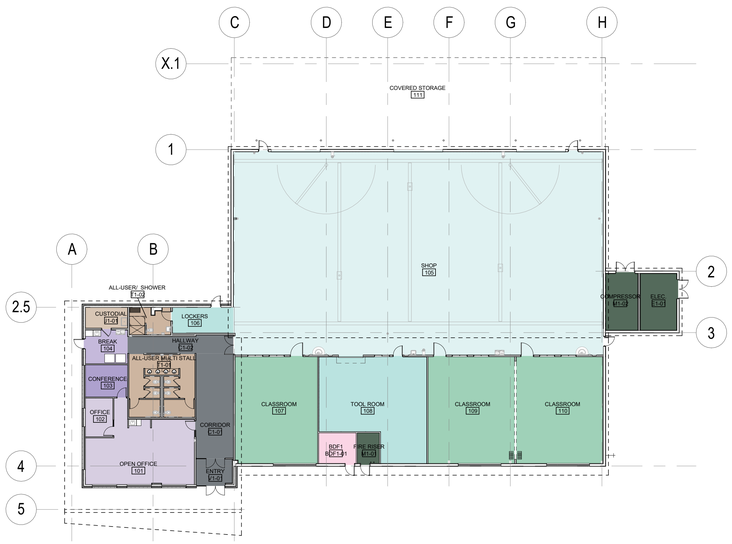

1 BUILDING 10 FLOOR PLAN - LEVEL 01

SCALE: 1" = 20'-0"

2 BUILDING 11 FLOOR PLAN - LEVEL 01

SCALE: 1" = 20'-0"

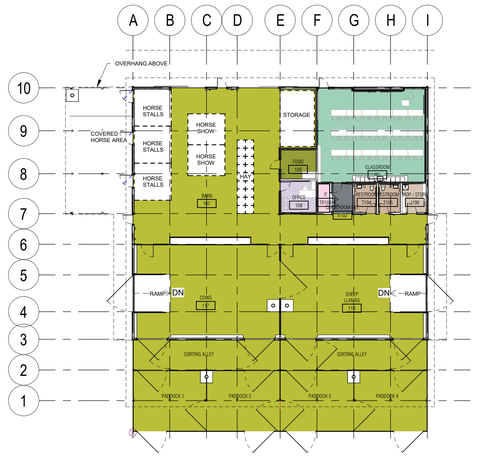

3 BUILDING 12 FLOOR PLAN - LEVEL 01

SCALE: 1" = 20'-0"

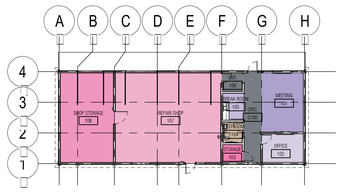

4 BUILDING 13 FLOOR PLAN - LEVEL 01

SCALE: 1" = 20'-0"

Room Legend

- 050 Inactive Area
- 060 Alteration or Conversion Area
- 070 Unfinished Area
- 080 Leased Space
- 110 Classroom
- 115 Classroom Service
- 210 Class Laboratory
- 215 Class Laboratory Service
- 220 Open Laboratory
- 225 Open Laboratory Service
- 250 Research/Nonclass Laboratory
- 255 Research/Nonclass Laboratory Service
- 310 Office
- 315 Office Service
- 350 Conference Room
- 355 Conference Room Service
- 410 Study Room
- 420 Stack
- 430 Open-Stack Study Room
- 440 Processing Room
- 455 Study Service
- 510 Armory
- 515 Armory Service
- 520 Athletic Or Physical Education
- 523 Athletic Facilities Spectator Seating
- 525 Athletic Or Physical Education Service
- 530 Media Production
- 535 Media Production Service
- 540 Clinic
- 545 Clinic Service
- 550 Demonstration
- 555 Demonstration Service
- 560 Field Building
- 570 Animal Facilities
- 575 Animal Facilities Service
- 580 Greenhouse
- 585 Greenhouse Service
- 590 Other (All Purpose)
- 610 Assembly
- 615 Assembly Service
- 620 Exhibition
- 625 Exhibition Service
- 630 Food Facility
- 635 Food Facility Service
- 640 Day Care
- 645 Day Care Service
- 650 Lounge
- 655 Lounge Service
- 660 Merchandising
- 665 Merchandising Service
- 670 Recreation
- 675 Recreation Service
- 680 Meeting Room
- 685 Meeting Room Service
- 710 Central Computer Or Telecommunications
- 715 Central Computer Or Telecommunications Service
- 720 Shop
- 725 Shop Service
- 730 Central Storage
- 735 Central Storage Service
- 740 Vehicle Storage
- 745 Vehicle Storage Service
- 750 Central Service
- 755 Central Service Support
- 760 Hazardous Materials Storage
- 770 Hazardous Waste Storage
- 775 Hazardous Waste Service
- 780 Unit Storage
- 810 Patient Bedroom
- 815 Patient Bedroom Service
- 820 Patient Bath
- 830 Nurse Station
- 835 Nurse Station Service
- 840 Surgery
- 845 Surgery Service
- 850 Treatment/Examination Clinic
- 855 Treatment/Examination Clinic Service
- 860 Diagnostic Service Laboratory
- 865 Diagnostic Service Lab Support
- 870 Central Supplies
- 880 Public Waiting
- 890 Staff On-Call Facility
- 895 Staff On-Call Facility Service
- 910 Sleep/Study w/out Toilet or Bath
- 919 Toilet or Bath
- 920 Sleep/Study With Toilet or Bath
- 935 Sleep/Study Service
- 950 Apartment
- 955 Apartment Service
- 970 House
- W01 Bridge/Tunnel
- W02 Elevator
- W03 Escalator
- W04 Loading Dock
- W05 Lobby
- W06 Circulation Area
- W06 Public Corridor
- W07 Stairway
- X01 Custodial Supply Closet
- X02 Janitor Room
- X03 Public Rest Room
- X04 Trash Room
- X05 Non-Public Rest Room
- Y01 Central Utility Plant
- Y02 Fuel Room
- Y03 Shaft
- Y04 Utility/Mechanical Space

CLIENT

Portland Community College

12000 SW 49TH AVENUE
PORTLAND, OREGON 97219

ISSUES

No.	DESCRIPTION	DATE
01	INITIAL DRAFT FOR SPACE ALLOCATION REVIEW	2024/11/08

ARCADIS
830 NE Holladay Street
Portland, OR 97232, USA
tel 503 226 6950 fax 503 273 9192

PROJECT

Portland Community College Space Utilization

Rock Creek Campus
17705 NW Springville Road
Portland, Oregon

PROJECT NO: 146047

SHEET TITLE

Rock Creek Campus Building Plans - Building 10
Building 11
Building 12
Building 13

SHEET NUMBER

A213

SCALE CHECK
1"

1 SOUTHEAST CAMPUS SITE PLAN - BASEMENT LEVEL

SCALE: 1" = 50'-0"

CLIENT

Portland Community College

12000 SW 49TH AVENUE
PORTLAND, OREGON 97219

ISSUES

No.	DESCRIPTION	DATE
01	INITIAL DRAFT FOR SPACE ALLOCATION REVIEW	2024/10/31

Room Legend

- 110 Classroom
- 115 Classroom Service
- 210 Class Laboratory
- 215 Class Laboratory Service
- 310 Office
- 315 Office Service
- 350 Conference Room
- 410 Study Room
- 440 Processing Room
- 520 Athletic Or Physical Education
- 525 Athletic Or Physical Education Service
- 580 Greenhouse
- 630 Food Facility
- 635 Food Facility Service
- 650 Lounge
- 660 Merchandising
- 665 Merchandising Service
- 710 Central Computer Or Telecommunications
- 730 Central Storage
- 750 Central Service
- W01 Bridge/Tunnel
- W02 Elevator
- W04 Loading Dock
- W05 Lobby
- W06 Circulation Area
- W06 Public Corridor
- W07 Stairway
- X01 Custodial Supply Closet
- X02 Janitor Room
- X03 Public Rest Room
- X05 Non-Public Rest Room
- Y01 Central Utility Plant
- Y04 Utility/Mechanical Space

BUILDING LEGEND:

ADM	ADMINISTRATION HALL (A306)
CHAX	COMMUNITY HALL ANNEX (A306)
LIBR	LIBRARY (A307)
SCOM	STUDENT COMMONS (A308)
SCOTT	MT. SCOTT HALL (A309)
TABOR	MT. TABOR HALL (A310)
GD	GREENHOUSE DOME (A310)
	PCC PROPERTY

ARCADIS
830 NE Holladay Street
Portland, OR 97232, USA
tel 503 226 6950 fax 503 273 9192

PROJECT

Portland Community College Space Utilization Survey
12000 SW 49TH Avenue
Portland, OR 97219

PROJECT NO: 146047

SHEET TITLE

Southeast Campus Site Plan - BL

SHEET NUMBER

A301

SCALE CHECK 1in

1 SOUTHEAST CAMPUS SITE PLAN - LEVEL 01

SCALE: 1" = 50'-0"

CLIENT

Portland Community College

12000 SW 49TH AVENUE
PORTLAND, OREGON 97219

ISSUES

No.	DESCRIPTION	DATE
01	INITIAL DRAFT FOR SPACE ALLOCATION REVIEW	2024/10/31

Room Legend

- 110 Classroom
- 115 Classroom Service
- 210 Class Laboratory
- 215 Class Laboratory Service
- 310 Office
- 315 Office Service
- 350 Conference Room
- 410 Study Room
- 440 Processing Room
- 520 Athletic Or Physical Education
- 525 Athletic Or Physical Education Service
- 580 Greenhouse
- 630 Food Facility
- 635 Food Facility Service
- 640 Day Care
- 645 Day Care Service
- 650 Lounge
- 660 Merchandising
- 665 Merchandising Service
- 710 Central Computer Or Telecommunications
- 720 Shop
- 725 Shop Service
- 730 Central Storage
- 750 Central Service
- W01 Bridge/Tunnel
- W02 Elevator
- W04 Loading Dock
- W05 Lobby
- W06 Circulation Area
- W06 Public Corridor
- W07 Stairway
- X01 Custodial Supply Closet
- X02 Janitor Room
- X03 Public Rest Room
- X05 Non-Public Rest Room
- Y01 Central Utility Plant
- Y04 Utility/Mechanical Space

BUILDING LEGEND:

ADM	ADMINISTRATION HALL (A306)
CHAX	COMMUNITY HALL ANNEX (A306)
LIBR	LIBRARY (A307)
SCOM	STUDENT COMMONS (A308)
SCOTT	MT. SCOTT HALL (A309)
TABOR	MT. TABOR HALL (A310)
GD	GREENHOUSE DOME (A310)
	PCC PROPERTY

ARCADIS
830 NE Holladay Street
Portland, OR 97232, USA
tel 503 226 6950 fax 503 273 9192

PROJECT

Portland Community College Space Utilization Survey
12000 SW 49TH Avenue
Portland, OR 97219

PROJECT NO: 146047

SHEET TITLE

Southeast Campus Site Plan - L1

SHEET NUMBER

A302

SCALE CHECK 1" = 50'

1 **SOUTHEAST CAMPUS SITE PLAN - LEVEL 02**
SCALE: 1" = 50'-0"

CLIENT

Portland Community College

12000 SW 49TH AVENUE
PORTLAND, OREGON 97219

ISSUES

No.	DESCRIPTION	DATE
01	INITIAL DRAFT FOR SPACE ALLOCATION REVIEW	2024/10/31

Room Legend

- 110 Classroom
- 210 Class Laboratory
- 215 Class Laboratory Service
- 310 Office
- 315 Office Service
- 350 Conference Room
- 410 Study Room
- 440 Processing Room
- 710 Central Computer Or Telecommunications
- 730 Central Storage
- W02 Elevator
- W06 Public Corridor
- W07 Stairway
- X02 Janitor Room
- X03 Public Rest Room
- Y04 Utility/Mechanical Space

BUILDING LEGEND:

ADM	ADMINISTRATION HALL (A306)
CHAX	COMMUNITY HALL ANNEX (A306)
LIBR	LIBRARY (A307)
SCOM	STUDENT COMMONS (A308)
SCOTT	MT. SCOTT HALL (A309)
TABOR	MT. TABOR HALL (A310)
GD	GREENHOUSE DOME (A310)
	PCC PROPERTY

ARCADIS
830 NE Holladay Street
Portland, OR 97232, USA
tel 503 226 6950 fax 503 273 9192

PROJECT
Portland Community College Space Utilization Survey
12000 SW 49TH Avenue
Portland, OR 97219

PROJECT NO: 146047

SHEET TITLE
Southeast Campus Site Plan - L2

SHEET NUMBER
A303

SCALE 1/64"=1'-0" 50mm

1 SOUTHEAST CAMPUS SITE PLAN - LEVEL 03

SCALE: 1" = 50'-0"

CLIENT

Portland Community College

12000 SW 49TH AVENUE
PORTLAND, OREGON 97219

ISSUES

No.	DESCRIPTION	DATE
01	INITIAL DRAFT FOR SPACE ALLOCATION REVIEW	2024/10/31

Room Legend

- 110 Classroom
- 210 Class Laboratory
- 215 Class Laboratory Service
- 310 Office
- 315 Office Service
- 350 Conference Room
- 410 Study Room
- 710 Central Computer Or Telecommunications
- 730 Central Storage
- W02 Elevator
- W06 Public Corridor
- W07 Stairway
- X02 Janitor Room
- X03 Public Rest Room
- Y03 Shaft
- Y04 Utility/Mechanical Space

BUILDING LEGEND:

ADM	ADMINISTRATION HALL (A306)
CHAX	COMMUNITY HALL ANNEX (A306)
LIBR	LIBRARY (A307)
SCOM	STUDENT COMMONS (A308)
SCOTT	MT. SCOTT HALL (A309)
TABOR	MT. TABOR HALL (A310)
GD	GREENHOUSE DOME (A310)
	PCC PROPERTY

ARCADIS
830 NE Holladay Street
Portland, OR 97232, USA
tel 503 226 6950 fax 503 273 9192

PROJECT

Portland Community College Space Utilization Survey
12000 SW 49TH Avenue
Portland, OR 97219

PROJECT NO: 146047

SHEET TITLE

Southeast Campus Site Plan - L3

SHEET NUMBER

A304

SCALE CHECK 1" = 50'-0"

1 **SOUTHEAST CAMPUS SITE PLAN - LEVEL 04**
SCALE: 1" = 50'-0"

CLIENT

Portland Community College

12000 SW 49TH AVENUE
PORTLAND, OREGON 97219

ISSUES

No.	DESCRIPTION	DATE
01	INITIAL DRAFT FOR SPACE ALLOCATION REVIEW	2024/10/31

Room Legend

- 310 Office
- 315 Office Service
- 350 Conference Room
- 710 Central Computer Or Telecommunications
- 730 Central Storage
- W02 Elevator
- W06 Public Corridor
- W07 Stairway
- X03 Public Rest Room
- Y04 Utility/Mechanical Space

BUILDING LEGEND:

ADM	ADMINISTRATION HALL (A306)
CHAX	COMMUNITY HALL ANNEX (A306)
LIBR	LIBRARY (A307)
SCOM	STUDENT COMMONS (A308)
SCOTT	MT. SCOTT HALL (A309)
TABOR	MT. TABOR HALL (A310)
GD	GREENHOUSE DOME (A310)
	PCC PROPERTY

ARCADIS
830 NE Holladay Street
Portland, OR 97232, USA
tel 503 226 6950 fax 503 273 9192

PROJECT
Portland Community College Space Utilization Survey
12000 SW 49TH Avenue
Portland, OR 97219

PROJECT NO: 146047

SHEET TITLE
Southeast Campus Site Plan - L4

SHEET NUMBER
A305

SCALE CHECK 1" = 50'-0"

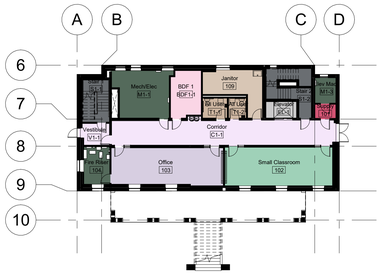

1 ADMINISTRATION HALL (ADM) FLOOR PLAN - LEVEL 01

SCALE: 1" = 20'-0"

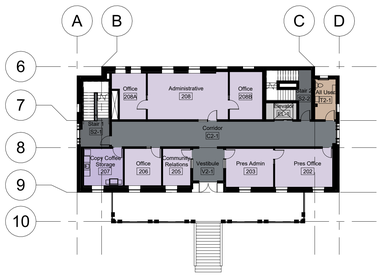

2 ADMINISTRATION HALL (ADM) FLOOR PLAN - LEVEL 02

SCALE: 1" = 20'-0"

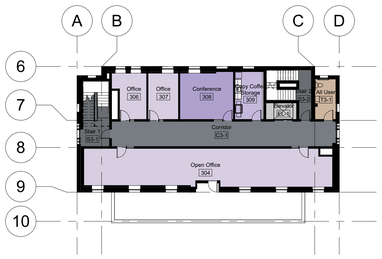

3 ADMINISTRATION HALL (ADM) FLOOR PLAN - LEVEL 03

SCALE: 1" = 20'-0"

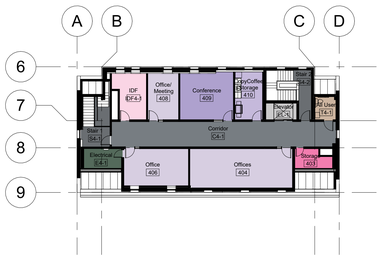

4 ADMINISTRATION HALL (ADM) FLOOR PLAN - LEVEL 04

SCALE: 1" = 20'-0"

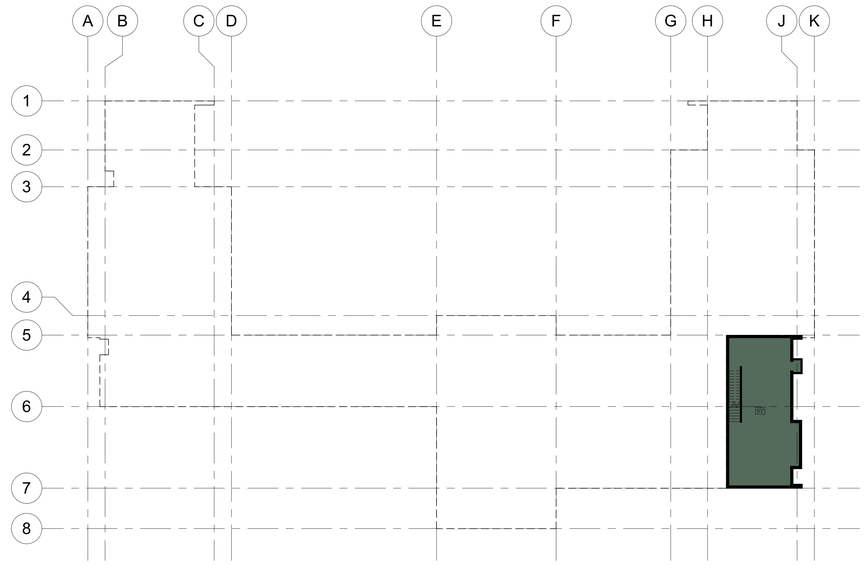

5 COMMUNITY HALL ANNEX (CHAX) FLOOR PLAN - BASEMENT LEVEL

SCALE: 1" = 20'-0"

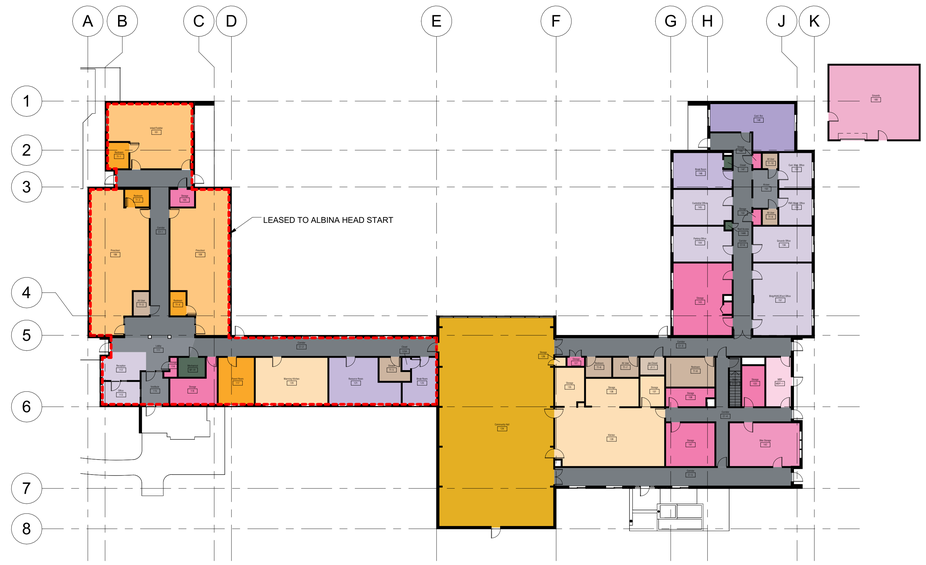

6 COMMUNITY HALL ANNEX (CHAX) FLOOR PLAN - LEVEL 01

SCALE: 1" = 20'-0"

CLIENT

Portland Community College

12000 SW 49TH AVENUE
PORTLAND, OREGON 97219

ISSUES

No.	DESCRIPTION	DATE
01	INITIAL DRAFT FOR SPACE ALLOCATION REVIEW	2024/11/08

Room Legend

- 050 Inactive Area
- 060 Alteration or Conversion Area
- 070 Unfinished Area
- 080 Leased Space
- 110 Classroom
- 115 Classroom Service
- 210 Class Laboratory
- 215 Class Laboratory Service
- 220 Open Laboratory
- 225 Open Laboratory Service
- 250 Research/Nonclass Laboratory
- 255 Research/Nonclass Laboratory Service
- 310 Office
- 315 Office Service
- 350 Conference Room
- 355 Conference Room Service
- 410 Study Room
- 420 Stack
- 430 Open-Stack Study Room
- 440 Processing Room
- 455 Study Service
- 510 Armory
- 515 Armory Service
- 520 Athletic Or Physical Education
- 523 Athletic Facilities Spectator Seating
- 525 Athletic Or Physical Education Service
- 530 Media Production
- 535 Media Production Service
- 540 Clinic
- 545 Clinic Service
- 550 Demonstration
- 555 Demonstration Service
- 560 Field Building
- 570 Animal Facilities
- 575 Animal Facilities Service
- 580 Greenhouse
- 585 Greenhouse Service
- 590 Other (All Purpose)
- 610 Assembly
- 615 Assembly Service
- 620 Exhibition
- 625 Exhibition Service
- 630 Food Facility
- 635 Food Facility Service
- 640 Day Care
- 645 Day Care Service
- 650 Lounge
- 655 Lounge Service
- 660 Merchandising
- 665 Merchandising Service
- 670 Recreation
- 675 Recreation Service
- 680 Meeting Room
- 685 Meeting Room Service
- 710 Central Computer Or Telecommunications
- 715 Central Computer Or Telecommunications Service
- 720 Shop
- 725 Shop Service
- 730 Central Storage
- 735 Central Storage Service
- 740 Vehicle Storage
- 745 Vehicle Storage Service
- 750 Central Service
- 755 Central Service Support
- 760 Hazardous Materials Storage
- 770 Hazardous Waste Storage
- 775 Hazardous Waste Service
- 780 Unit Storage
- 810 Patient Bedroom
- 815 Patient Bedroom Service
- 820 Patient Bath
- 830 Nurse Station
- 835 Nurse Station Service
- 840 Surgery
- 845 Surgery Service
- 850 Treatment/Examination Clinic
- 855 Treatment/Examination Clinic Service
- 860 Diagnostic Service Laboratory
- 865 Diagnostic Service Lab Support
- 870 Central Supplies
- 880 Public Waiting
- 890 Staff On-Call Facility
- 895 Staff On-Call Facility Service
- 910 Sleep/Study w/out Toilet or Bath
- 919 Toilet or Bath
- 920 Sleep/Study With Toilet or Bath
- 935 Sleep/Study Service
- 950 Apartment
- 955 Apartment Service
- 970 House
- W01 Bridge/Tunnel
- W02 Elevator
- W03 Escalator
- W04 Loading Dock
- W05 Lobby
- W06 Circulation Area
- W06 Public Corridor
- W07 Stairway
- X01 Custodial Supply Closet
- X02 Janitor Room
- X03 Public Rest Room
- X04 Trash Room
- X05 Non-Public Rest Room
- Y01 Central Utility Plant
- Y02 Fuel Room
- Y03 Shaft
- Y04 Utility/Mechanical Space

ARCADIS
830 NE Holladay Street
Portland, OR 97232, USA
tel 503 226 6950 fax 503 273 9192

PROJECT

Portland Community College Space Utilization Survey
12000 SW 49TH Avenue
Portland, OR 97219

PROJECT NO: 146047

SHEET TITLE

Southeast Campus Building Plans - Administration Hall (ADM) and Community Hall Annex (CHAX)

SHEET NUMBER

A306

SCALE CHECK
1 in

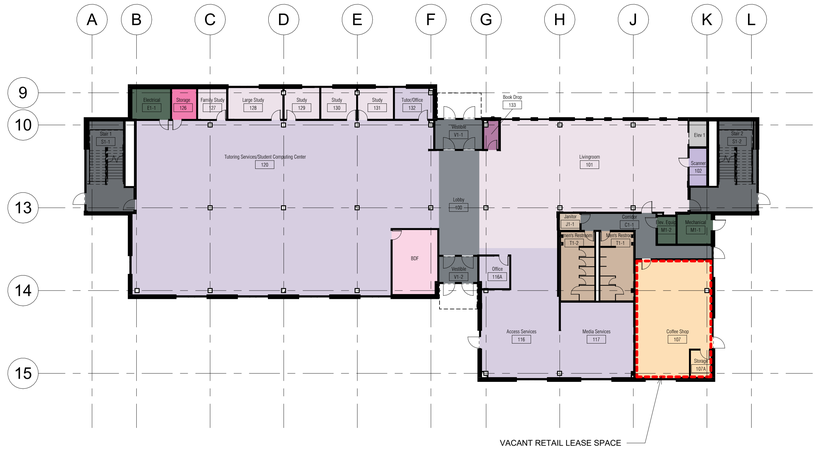

1 LIBRARY (LIBR) FLOOR PLAN - LEVEL 01

SCALE: 1" = 20'-0"

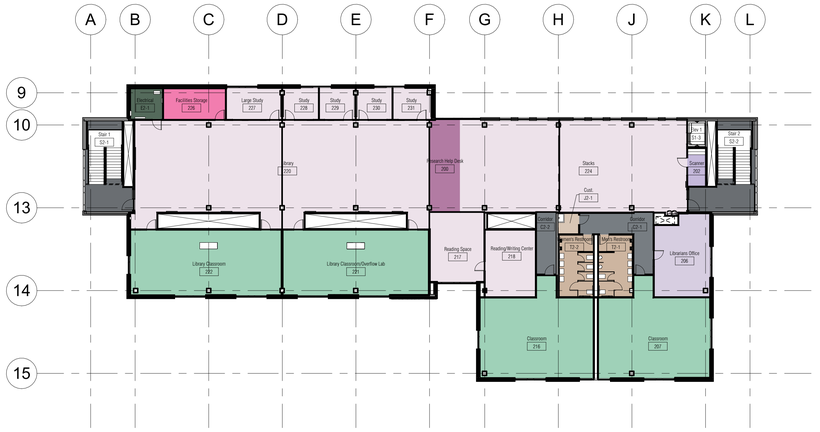

2 LIBRARY (LIBR) FLOOR PLAN - LEVEL 02

SCALE: 1" = 20'-0"

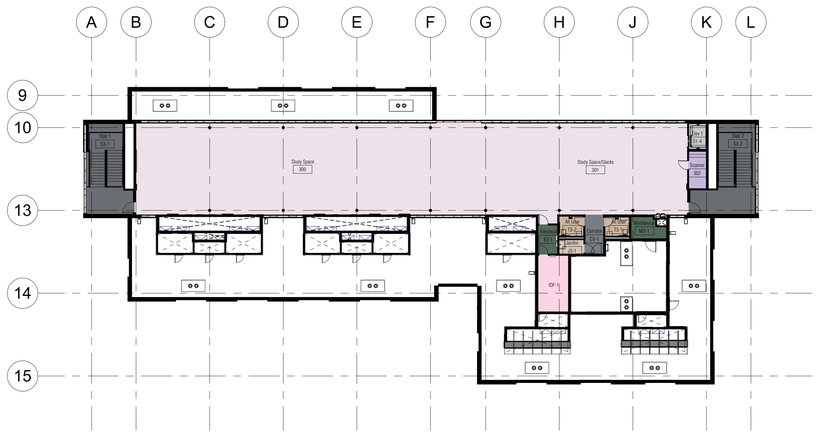

3 LIBRARY (LIBR) FLOOR PLAN - LEVEL 03

SCALE: 1" = 20'-0"

CLIENT

Portland Community College

12000 SW 49TH AVENUE
PORTLAND, OREGON 97219

ISSUES

No.	DESCRIPTION	DATE
01	INITIAL DRAFT FOR SPACE ALLOCATION REVIEW	2024/11/08

Room Legend

- 050 Inactive Area
- 060 Alteration or Conversion Area
- 070 Unfinished Area
- 080 Leased Space
- 110 Classroom
- 115 Classroom Service
- 210 Class Laboratory
- 215 Class Laboratory Service
- 220 Open Laboratory
- 225 Open Laboratory Service
- 250 Research/Nonclass Laboratory
- 255 Research/Nonclass Laboratory Service
- 310 Office
- 315 Office Service
- 350 Conference Room
- 355 Conference Room Service
- 410 Study Room
- 420 Stack
- 430 Open-Stack Study Room
- 440 Processing Room
- 455 Study Service
- 510 Armory
- 515 Armory Service
- 520 Athletic Or Physical Education
- 523 Athletic Facilities Spectator Seating
- 525 Athletic Or Physical Education Service
- 530 Media Production
- 535 Media Production Service
- 540 Clinic
- 545 Clinic Service
- 550 Demonstration
- 555 Demonstration Service
- 560 Field Building
- 570 Animal Facilities
- 575 Animal Facilities Service
- 580 Greenhouse
- 585 Greenhouse Service
- 590 Other (All Purposes)
- 610 Assembly
- 615 Assembly Service
- 620 Exhibition
- 625 Exhibition Service
- 630 Food Facility
- 635 Food Facility Service
- 640 Day Care
- 645 Day Care Service
- 650 Lounge
- 655 Lounge Service
- 660 Merchandising
- 665 Merchandising Service
- 670 Recreation
- 675 Recreation Service
- 680 Meeting Room
- 685 Meeting Room Service
- 710 Central Computer Or Telecommunications
- 715 Central Computer Or Telecommunications Service
- 720 Shop
- 725 Shop Service
- 730 Central Storage
- 735 Central Storage Service
- 740 Vehicle Storage
- 745 Vehicle Storage Service
- 750 Central Service
- 755 Central Service Support
- 760 Hazardous Materials Storage
- 770 Hazardous Waste Storage
- 775 Hazardous Waste Service
- 780 Unit Storage
- 810 Patient Bedroom
- 815 Patient Bedroom Service
- 820 Patient Bath
- 830 Nurse Station
- 835 Nurse Station Service
- 840 Surgery
- 845 Surgery Service
- 850 Treatment/Examination Clinic
- 855 Treatment/Examination Clinic Service
- 860 Diagnostic Service Laboratory
- 865 Diagnostic Service Lab Support
- 870 Central Supplies
- 880 Public Waiting
- 890 Staff On-Call Facility
- 895 Staff On-Call Facility Service
- 910 Sleep/Study w/out Toilet or Bath
- 919 Toilet or Bath
- 920 Sleep/Study With Toilet or Bath
- 935 Sleep/Study Service
- 950 Apartment
- 955 Apartment Service
- 970 House
- W01 Bridge/Tunnel
- W02 Elevator
- W03 Escalator
- W04 Loading Dock
- W05 Lobby
- W06 Circulation Area
- W06 Public Corridor
- W07 Stairway
- X01 Custodial Supply Closet
- X02 Janitor Room
- X03 Public Rest Room
- X04 Trash Room
- X05 Non-Public Rest Room
- Y01 Central Utility Plant
- Y02 Fuel Room
- Y03 Shaft
- Y04 Utility/Mechanical Space

ARCADIS
830 NE Holladay Street
Portland, OR 97232, USA
tel 503 226 6950 fax 503 273 9192

PROJECT

Portland Community College Space Utilization Survey
12000 SW 49TH Avenue
Portland, OR 97219

PROJECT NO: 146047

SHEET TITLE

Southeast Campus Building Plans - Library (LIBR)

SHEET NUMBER

A307

SCALE CHECK
1 in

1 STUDENT COMMONS (SCOM) FLOOR PLAN - LEVEL 01

SCALE: 1" = 20'-0"

2 STUDENT COMMONS (SCOM) FLOOR PLAN - LEVEL 02

SCALE: 1" = 20'-0"

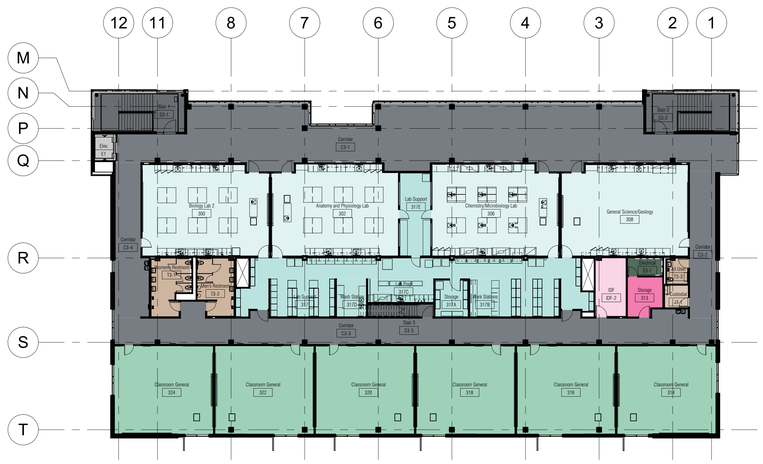

3 STUDENT COMMONS (SCOM) FLOOR PLAN - LEVEL 03

SCALE: 1" = 20'-0"

CLIENT

Portland Community College

12000 SW 49TH AVENUE
PORTLAND, OREGON 97219

ISSUES

No.	DESCRIPTION	DATE
01	INITIAL DRAFT FOR SPACE ALLOCATION REVIEW	2024/11/08

Room Legend

- 050 Inactive Area
- 060 Alteration or Conversion Area
- 070 Unfinished Area
- 080 Leased Space
- 110 Classroom
- 115 Classroom Service
- 210 Class Laboratory
- 215 Class Laboratory Service
- 220 Open Laboratory
- 225 Open Laboratory Service
- 250 Research/Nonclass Laboratory
- 255 Research/Nonclass Laboratory Service
- 310 Office
- 315 Office Service
- 350 Conference Room
- 355 Conference Room Service
- 410 Study Room
- 420 Stack
- 430 Open-Stack Study Room
- 440 Processing Room
- 455 Study Service
- 510 Armory
- 515 Armory Service
- 520 Athletic Or Physical Education
- 523 Athletic Facilities Spectator Seating
- 525 Athletic Or Physical Education Service
- 530 Media Production
- 535 Media Production Service
- 540 Clinic
- 545 Clinic Service
- 550 Demonstration
- 555 Demonstration Service
- 560 Field Building
- 570 Animal Facilities
- 575 Animal Facilities Service
- 580 Greenhouse
- 585 Greenhouse Service
- 590 Other (All Purpose)
- 610 Assembly
- 615 Assembly Service
- 620 Exhibition
- 625 Exhibition Service
- 630 Food Facility
- 635 Food Facility Service
- 640 Day Care
- 645 Day Care Service
- 650 Lounge
- 655 Lounge Service
- 660 Merchandising
- 665 Merchandising Service
- 670 Recreation
- 675 Recreation Service
- 680 Meeting Room
- 685 Meeting Room Service
- 710 Central Computer Or Telecommunications
- 715 Central Computer Or Telecommunications Service
- 720 Shop
- 725 Shop Service
- 730 Central Storage
- 735 Central Storage Service
- 740 Vehicle Storage
- 745 Vehicle Storage Service
- 750 Central Service
- 755 Central Service Support
- 760 Hazardous Materials Storage
- 770 Hazardous Waste Storage
- 775 Hazardous Waste Service
- 780 Unit Storage
- 810 Patient Bedroom
- 815 Patient Bedroom Service
- 820 Patient Bath
- 830 Nurse Station
- 835 Nurse Station Service
- 840 Surgery
- 845 Surgery Service
- 850 Treatment/Examination Clinic
- 855 Treatment/Examination Clinic Service
- 860 Diagnostic Service Laboratory
- 865 Diagnostic Service Lab Support
- 870 Central Supplies
- 880 Public Waiting
- 890 Staff On-Call Facility
- 895 Staff On-Call Facility Service
- 910 Sleep/Study w/out Toilet or Bath
- 919 Toilet or Bath
- 920 Sleep/Study With Toilet or Bath
- 935 Sleep/Study Service
- 950 Apartment
- 955 Apartment Service
- 970 House
- W01 Bridge/Tunnel
- W02 Elevator
- W03 Escalator
- W04 Loading Dock
- W05 Lobby
- W06 Circulation Area
- W06 Public Corridor
- W07 Stairway
- X01 Custodial Supply Closet
- X02 Janitor Room
- X03 Public Rest Room
- X04 Trash Room
- X05 Non-Public Rest Room
- Y01 Central Utility Plant
- Y02 Fuel Room
- Y03 Shaft
- Y04 Utility/Mechanical Space

ARCADIS
830 NE Holladay Street
Portland, OR 97232, USA
tel 503 226 6950 fax 503 273 9192

PROJECT

Portland Community College Space Utilization Survey
12000 SW 49TH Avenue
Portland, OR 97219

PROJECT NO: 146047

SHEET TITLE

Southeast Campus Building Plans - Student Commons Building Plans (SCOM)

SHEET NUMBER

A308

SCALE CHECK
1 in

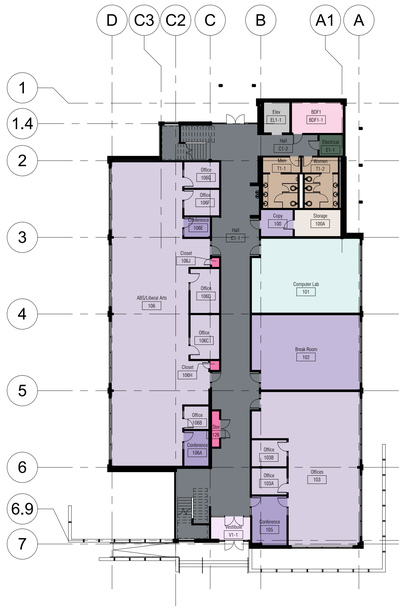

1 MT. SCOTT HALL (SCOTT) FLOOR PLAN - LEVEL 01

SCALE: 1" = 20'-0"

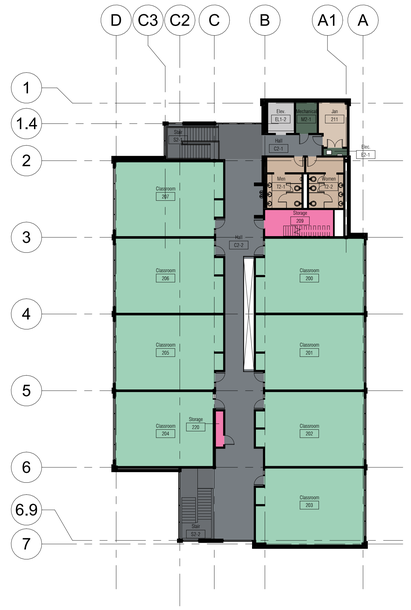

2 MT. SCOTT HALL (SCOTT) FLOOR PLAN - LEVEL 02

SCALE: 1" = 20'-0"

3 GREENHOUSE DOME (GD) FLOOR PLAN - LEVEL 01

SCALE: 1" = 20'-0"

CLIENT

Portland Community College

12000 SW 49TH AVENUE
PORTLAND, OREGON 97219

ISSUES

No.	DESCRIPTION	DATE
01	INITIAL DRAFT FOR SPACE ALLOCATION REVIEW	2024/11/08

Room Legend

- 050 Inactive Area
- 060 Alteration or Conversion Area
- 070 Unfinished Area
- 080 Leased Space
- 110 Classroom
- 115 Classroom Service
- 210 Class Laboratory
- 215 Class Laboratory Service
- 220 Open Laboratory
- 225 Open Laboratory Service
- 250 Research/Nonclass Laboratory
- 255 Research/Nonclass Laboratory Service
- 310 Office
- 315 Office Service
- 350 Conference Room
- 355 Conference Room Service
- 410 Study Room
- 420 Stack
- 430 Open-Stack Study Room
- 440 Processing Room
- 455 Study Service
- 510 Armory
- 515 Armory Service
- 520 Athletic Or Physical Education
- 523 Athletic Facilities Spectator Seating
- 525 Athletic Or Physical Education Service
- 530 Media Production
- 535 Media Production Service
- 540 Clinic
- 545 Clinic Service
- 550 Demonstration
- 555 Demonstration Service
- 560 Field Building
- 570 Animal Facilities
- 575 Animal Facilities Service
- 580 Greenhouse
- 585 Greenhouse Service
- 590 Other (All Purpose)
- 610 Assembly
- 615 Assembly Service
- 620 Exhibition
- 625 Exhibition Service
- 630 Food Facility
- 635 Food Facility Service
- 640 Day Care
- 645 Day Care Service
- 650 Lounge
- 655 Lounge Service
- 660 Merchandising
- 665 Merchandising Service
- 670 Recreation
- 675 Recreation Service
- 680 Meeting Room
- 685 Meeting Room Service
- 710 Central Computer Or Telecommunications
- 715 Central Computer Or Telecommunications Service
- 720 Shop
- 725 Shop Service
- 730 Central Storage
- 735 Central Storage Service
- 740 Vehicle Storage
- 745 Vehicle Storage Service
- 750 Central Service
- 755 Central Service Support
- 760 Hazardous Materials Storage
- 770 Hazardous Waste Storage
- 775 Hazardous Waste Service
- 780 Unit Storage
- 810 Patient Bedroom
- 815 Patient Bedroom Service
- 820 Patient Bath
- 830 Nurse Station
- 835 Nurse Station Service
- 840 Surgery
- 845 Surgery Service
- 850 Treatment/Examination Clinic
- 855 Treatment/Examination Clinic Service
- 860 Diagnostic Service Laboratory
- 865 Diagnostic Service Lab Support
- 870 Central Supplies
- 880 Public Waiting
- 890 Staff On-Call Facility
- 895 Staff On-Call Facility Service
- 910 Sleep/Study w/out Toilet or Bath
- 919 Toilet or Bath
- 920 Sleep/Study With Toilet or Bath
- 935 Sleep/Study Service
- 950 Apartment
- 955 Apartment Service
- 970 House
- W01 Bridge/Tunnel
- W02 Elevator
- W03 Escalator
- W04 Loading Dock
- W05 Lobby
- W06 Circulation Area
- W06 Public Corridor
- W07 Stairway
- X01 Custodial Supply Closet
- X02 Janitor Room
- X03 Public Rest Room
- X04 Trash Room
- X05 Non-Public Rest Room
- Y01 Central Utility Plant
- Y02 Fuel Room
- Y03 Shaft
- Y04 Utility/Mechanical Space

ARCADIS
830 NE Holladay Street
Portland, OR 97232, USA
tel 503 226 6950 fax 503 273 9192

PROJECT

Portland Community College Space Utilization Survey
12000 SW 49TH Avenue
Portland, OR 97219

PROJECT NO: 146047

SHEET TITLE

Southeast Campus Building Plans - Mt. Scott Hall (SCOTT) and Greenhouse Dome (GD)

SHEET NUMBER

A309

SCALE CHECK
1 in

1 MT. TABOR HALL (TABOR) FLOOR PLAN - LEVEL 01

SCALE: 1" = 20'-0"

CLIENT

Portland Community College

12000 SW 49TH AVENUE
PORTLAND, OREGON 97219

ISSUES

No.	DESCRIPTION	DATE
01	INITIAL DRAFT FOR SPACE ALLOCATION REVIEW	2024/11/08

Room Legend

- 050 Inactive Area
- 060 Alteration or Conversion Area
- 070 Unfinished Area
- 080 Leased Space
- 110 Classroom
- 115 Classroom Service
- 210 Class Laboratory
- 215 Class Laboratory Service
- 220 Open Laboratory
- 225 Open Laboratory Service
- 250 Research/Nonclass Laboratory
- 255 Research/Nonclass Laboratory Service
- 310 Office
- 315 Office Service
- 350 Conference Room
- 355 Conference Room Service
- 410 Study Room
- 420 Stack
- 430 Open-Stack Study Room
- 440 Processing Room
- 455 Study Service
- 510 Armory
- 515 Armory Service
- 520 Athletic Or Physical Education
- 523 Athletic Facilities Spectator Seating
- 525 Athletic Or Physical Education Service
- 530 Media Production
- 535 Media Production Service
- 540 Clinic
- 545 Clinic Service
- 550 Demonstration
- 555 Demonstration Service
- 560 Field Building
- 570 Animal Facilities
- 575 Animal Facilities Service
- 580 Greenhouse
- 585 Greenhouse Service
- 590 Other (All Purpose)
- 610 Assembly
- 615 Assembly Service
- 620 Exhibition
- 625 Exhibition Service
- 630 Food Facility
- 635 Food Facility Service
- 640 Day Care
- 645 Day Care Service
- 650 Lounge
- 655 Lounge Service
- 660 Merchandising
- 665 Merchandising Service
- 670 Recreation
- 675 Recreation Service
- 680 Meeting Room
- 685 Meeting Room Service
- 710 Central Computer Or Telecommunications
- 715 Central Computer Or Telecommunications Service
- 720 Shop
- 725 Shop Service
- 730 Central Storage
- 735 Central Storage Service
- 740 Vehicle Storage
- 745 Vehicle Storage Service
- 750 Central Service
- 755 Central Service Support
- 760 Hazardous Materials Storage
- 770 Hazardous Waste Storage
- 775 Hazardous Waste Service
- 780 Unit Storage
- 810 Patient Bedroom
- 815 Patient Bedroom Service
- 820 Patient Bath
- 830 Nurse Station
- 835 Nurse Station Service
- 840 Surgery
- 845 Surgery Service
- 850 Treatment/Examination Clinic
- 855 Treatment/Examination Clinic Service
- 860 Diagnostic Service Laboratory
- 865 Diagnostic Service Lab Support
- 870 Central Supplies
- 880 Public Waiting
- 890 Staff On-Call Facility
- 895 Staff On-Call Facility Service
- 910 Sleep/Study w/out Toilet or Bath
- 919 Toilet or Bath
- 920 Sleep/Study With Toilet or Bath
- 935 Sleep/Study Service
- 950 Apartment
- 955 Apartment Service
- 970 House
- W01 Bridge/Tunnel
- W02 Elevator
- W03 Escalator
- W04 Loading Dock
- W05 Lobby
- W06 Circulation Area
- W06 Public Corridor
- W07 Stairway
- X01 Custodial Supply Closet
- X02 Janitor Room
- X03 Public Rest Room
- X04 Trash Room
- X05 Non-Public Rest Room
- Y01 Central Utility Plant
- Y02 Fuel Room
- Y03 Shaft
- Y04 Utility/Mechanical Space

ARCADIS
830 NE Holladay Street
Portland, OR 97232, USA
tel 503 226 6950 fax 503 273 9192

PROJECT

Portland Community College Space Utilization Survey
12000 SW 49TH Avenue
Portland, OR 97219

PROJECT NO: 146047

SHEET TITLE

Southeast Campus Building Plan - Mt. Tabor Hall (TABOR)

SHEET NUMBER

A310

SCALE CHECK
1 in
50mm

N

PCC PARKING

PCC PARKING

PCC PARKING

PCC PARKING

PCC PARKING

BK

CT

HT

PAC

LIB

CC

TCB

ST

SS

AM

CDC

SCB

HP

CSB

1 **SYLVANIA CAMPUS SITE PLAN - BASEMENT LEVEL**
SCALE: 1" = 100'-0"

CLIENT

Portland Community College

12000 SW 49TH AVENUE
PORTLAND, OREGON 97219

ISSUES

No.	DESCRIPTION	DATE
01	INITIAL DRAFT FOR SPACE ALLOCATION REVIEW	2024/10/31

Room Legend

- 110 Classroom
- 210 Class Laboratory
- 215 Class Laboratory Service
- 310 Office
- 315 Office Service
- 350 Conference Room
- 525 Athletic Or Physical Education Service
- 730 Central Storage
- W01 Bridge/Tunnel
- W02 Elevator
- W06 Public Corridor
- W07 Stairway
- X02 Janitor Room
- X03 Public Rest Room
- X05 Non-Public Rest Room
- Y04 Utility/Mechanical Space

BUILDING LEGEND:

AM	AUTOMOTIVE & METAL BUILDING (A406)
BK	BOOKSTORE (A407)
CC	AMO DE BERNARDIS COLLEGE CENTER (A408/09)
CDC	CHILD DEVELOPMENT CENTER (A412)
CSB	COLLEGE SERVICE BUILDING (A410)
CT	COMMUNICATIONS TECHNOLOGY BUILDING (A411)
HP	HEAT PLANT (A412)
HT	HEALTH TECHNOLOGY BUILDING (A413/14/15/16)
LIB	LIBRARY - LRC (A417)
PAC	PERFORMING ARTS CENTER (A417)
SCB	SOUTH CLASSROOM BUILDING (A418)
SS	SOCIAL SCIENCE BUILDING (A406)
ST	SCIENCE & TECHNOLOGY BUILDING (A419)
TCB	TECHNOLOGY CLASSROOM BUILDING (A420)
	PCC PROPERTY

ARCADIS
830 NE Holladay Street
Portland, OR 97232, USA
tel 503 226 6950 fax 503 273 9192

PROJECT

Portland Community College Space Utilization

Sylvania Campus
12000 SW 49th Ave.
Portland, OR 97219

PROJECT NO: 146047

SHEET TITLE

Sylvania Campus Site Plan - BL

SHEET NUMBER A401

SCALE CHECK 1:1mm

2 SYLVANIA CAMPUS SITE PLAN - LEVEL 01

SCALE: 1" = 100'-0"

CLIENT

Portland Community College

12000 SW 49TH AVENUE
PORTLAND, OREGON 97219

ISSUES

No.	DESCRIPTION	DATE
01	INITIAL DRAFT FOR SPACE ALLOCATION REVIEW	2024/10/31

Room Legend

- 110 Classroom
- 115 Classroom Service
- 210 Class Laboratory
- 215 Class Laboratory Service
- 310 Office
- 315 Office Service
- 350 Conference Room
- 410 Study Room
- 520 Athletic Or Physical Education
- 525 Athletic Or Physical Education Service
- 610 Assembly
- 615 Assembly Service
- 635 Food Facility Service
- 640 Day Care
- 645 Day Care Service
- 650 Lounge
- 660 Merchandising
- 710 Central Computer Or Telecommunications
- 720 Shop
- 725 Shop Service
- 730 Central Storage
- 750 Central Service
- W01 Bridge/Tunnel
- W02 Elevator
- W04 Loading Dock
- W05 Lobby
- W06 Public Corridor
- W07 Stairway
- X02 Janitor Room
- X03 Public Rest Room
- X05 Non-Public Rest Room
- Y03 Shaft
- Y04 Utility/Mechanical Space

BUILDING LEGEND:

AM	AUTOMOTIVE & METAL BUILDING (A406)
BK	BOOKSTORE (A407)
CC	AMO DE BERNARDIS COLLEGE CENTER (A408/09)
CDC	CHILD DEVELOPMENT CENTER (A412)
CSB	COLLEGE SERVICE BUILDING (A410)
CT	COMMUNICATIONS TECHNOLOGY BUILDING (A411)
HP	HEAT PLANT (A412)
HT	HEALTH TECHNOLOGY BUILDING (A413/14/15/16)
LIB	LIBRARY - LRC (A417)
PAC	PERFORMING ARTS CENTER (A417)
SCB	SOUTH CLASSROOM BUILDING (A418)
SS	SOCIAL SCIENCE BUILDING (A406)
ST	SCIENCE & TECHNOLOGY BUILDING (A419)
TCB	TECHNOLOGY CLASSROOM BUILDING (A420)
	PCC PROPERTY

ARCADIS
830 NE Holladay Street
Portland, OR 97232, USA
tel 503 226 6950 fax 503 273 9192

PROJECT

Portland Community College Space Utilization

Sylvania Campus
12000 SW 49th Ave.
Portland, OR 97219

PROJECT NO: 146047

SHEET TITLE

Sylvania Campus Site Plan - L1

SHEET NUMBER

A402

SCALE CHECK 1 inch

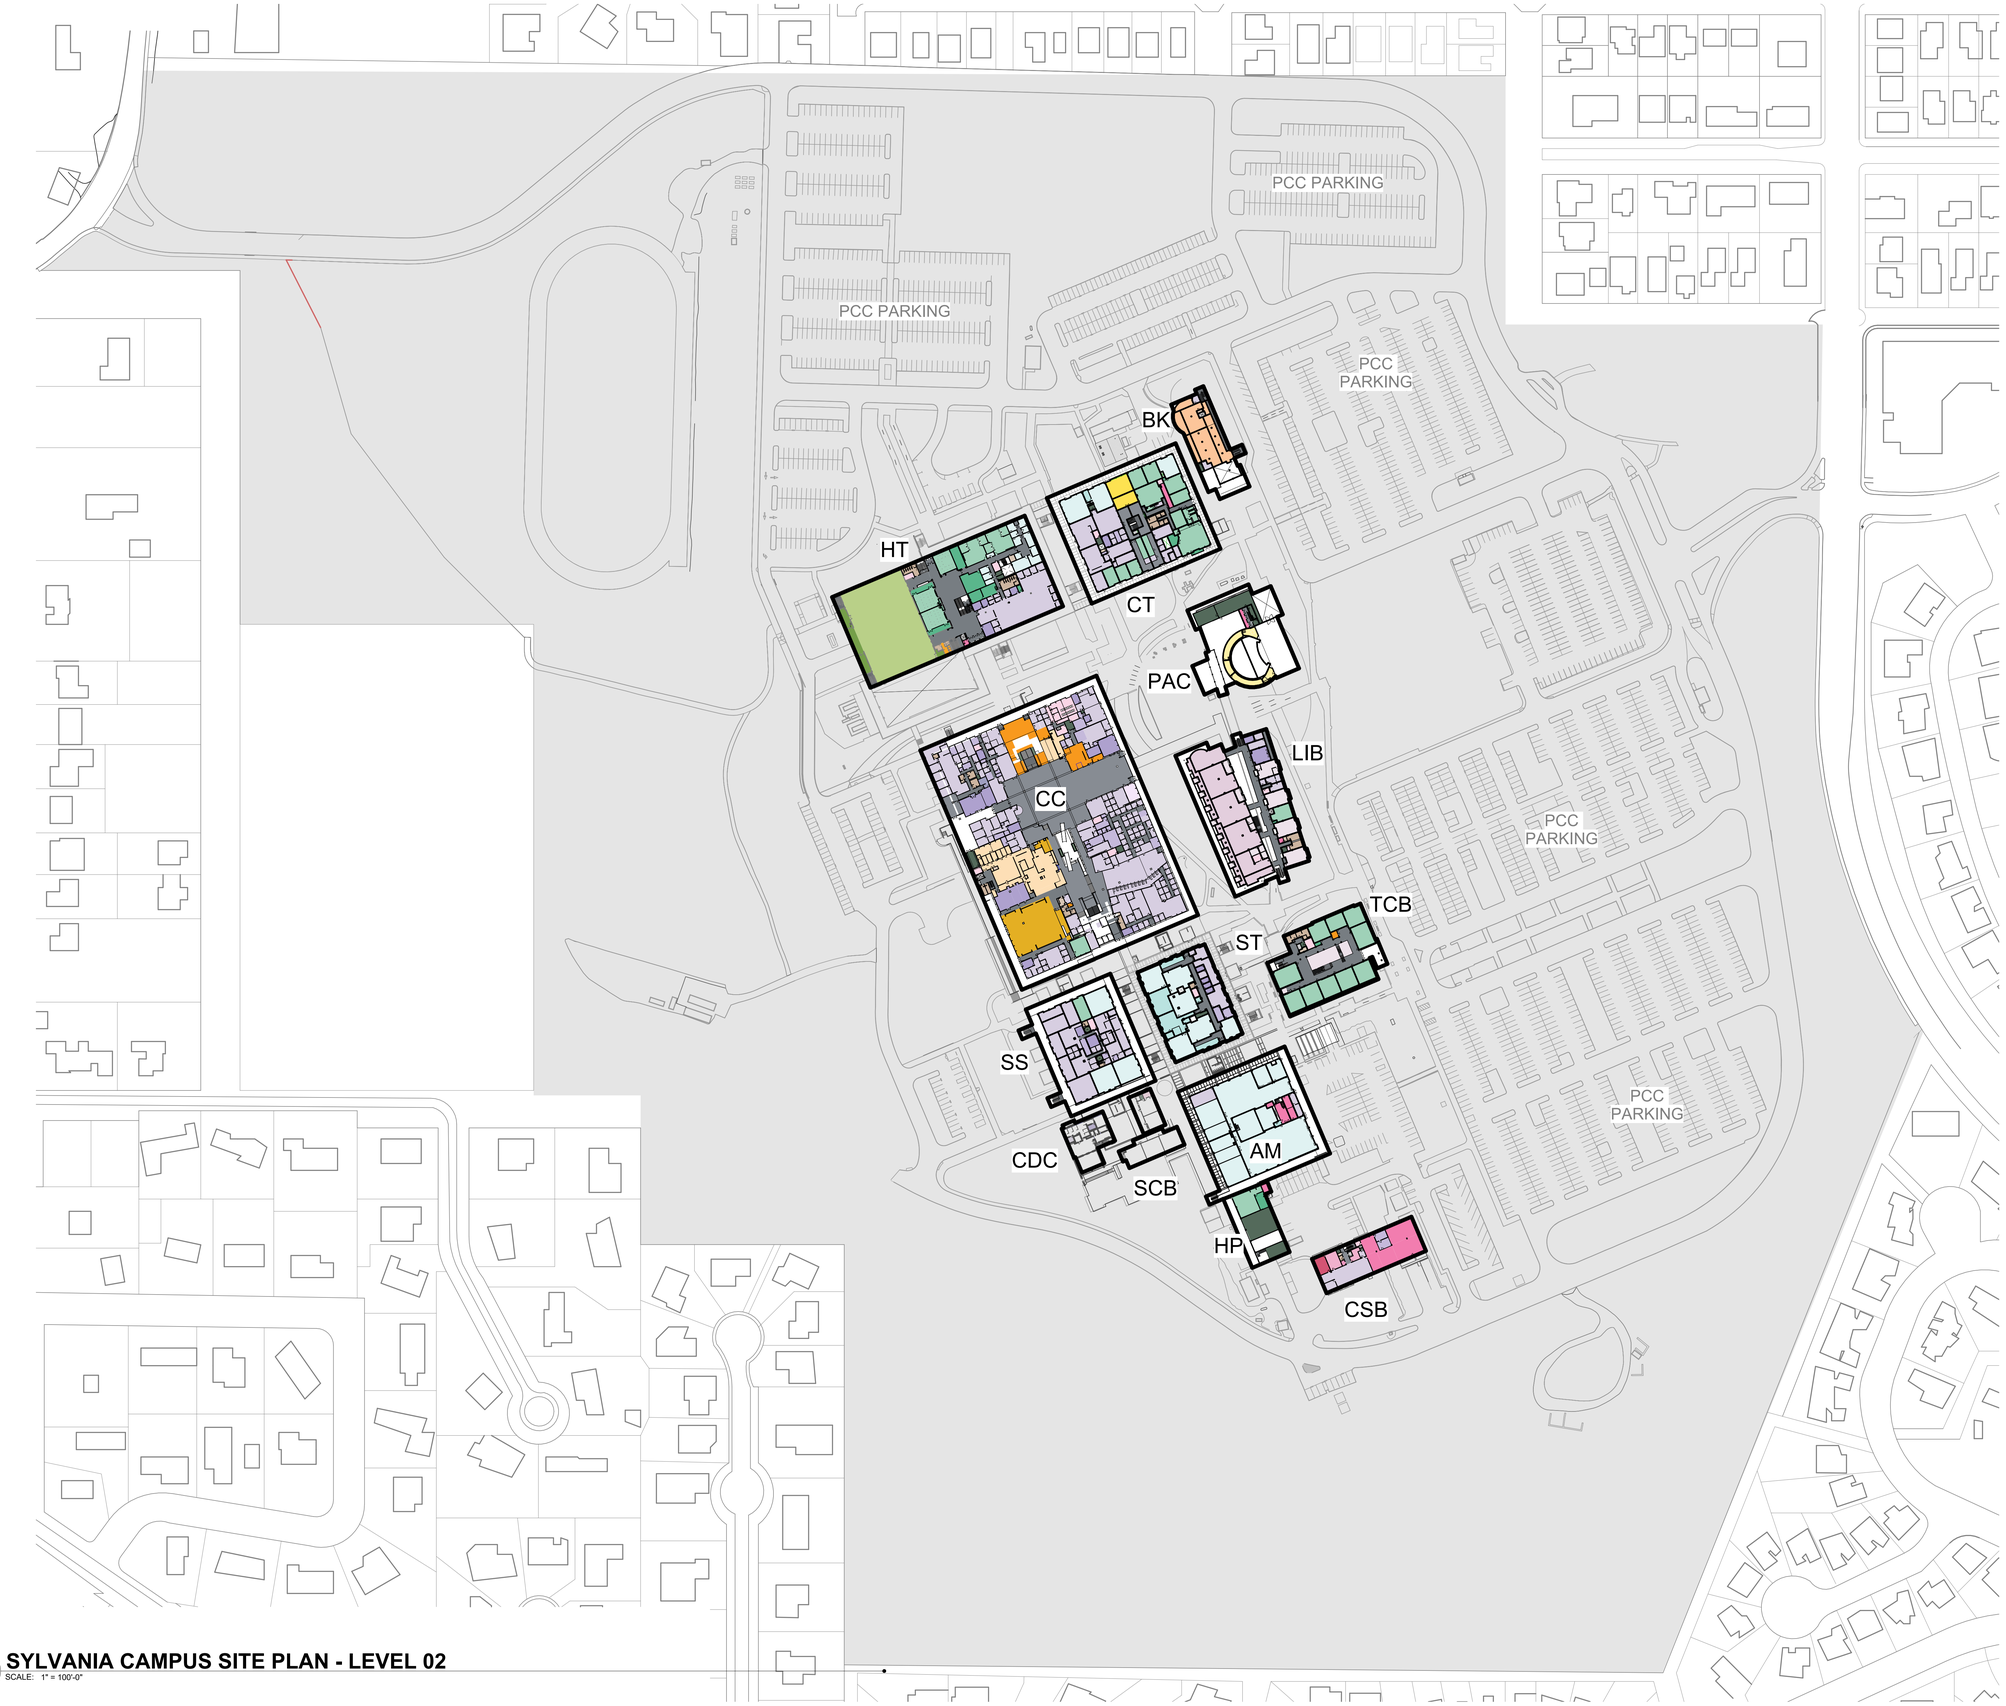

2 SYLVANIA CAMPUS SITE PLAN - LEVEL 02

SCALE: 1" = 100'-0"

CLIENT

Portland Community College

12000 SW 49TH AVENUE
PORTLAND, OREGON 97219

ISSUES

No.	DESCRIPTION	DATE
01	INITIAL DRAFT FOR SPACE ALLOCATION REVIEW	2024/10/31

Room Legend

- 110 Classroom
- 115 Classroom Service
- 210 Class Laboratory
- 215 Class Laboratory Service
- 310 Office
- 315 Office Service
- 350 Conference Room
- 355 Conference Room Service
- 410 Study Room
- 420 Stack
- 520 Athletic Or Physical Education
- 525 Athletic Or Physical Education Service
- 615 Assembly Service
- 620 Exhibition
- 630 Food Facility
- 635 Food Facility Service
- 645 Day Care Service
- 650 Lounge
- 660 Merchandising
- 660 Merchandising
- 710 Central Computer Or Telecommunications
- 720 Shop
- 725 Shop Service
- 730 Central Storage
- 750 Central Service
- W02 Elevator
- W05 Lobby
- W06 Public Corridor
- W07 Stairway
- X02 Janitor Room
- X03 Public Rest Room
- Y03 Shaft
- Y04 Utility/Mechanical Space

BUILDING LEGEND:

AM	AUTOMOTIVE & METAL BUILDING (A406)
BK	BOOKSTORE (A407)
CC	AMO DE BERNARDIS COLLEGE CENTER (A408/09)
CDC	CHILD DEVELOPMENT CENTER (A412)
CSB	COLLEGE SERVICE BUILDING (A410)
CT	COMMUNICATIONS TECHNOLOGY BUILDING (A411)
HP	HEAT PLANT (A412)
HT	HEALTH TECHNOLOGY BUILDING (A413/14/15/16)
LIB	LIBRARY - LRC (A417)
PAC	PERFORMING ARTS CENTER (A417)
SCB	SOUTH CLASSROOM BUILDING (A418)
SS	SOCIAL SCIENCE BUILDING (A406)
ST	SCIENCE & TECHNOLOGY BUILDING (A419)
TCB	TECHNOLOGY CLASSROOM BUILDING (A420)
	PCC PROPERTY

ARCADIS
830 NE Holladay Street
Portland, OR 97232, USA
tel 503 226 6950 fax 503 273 9192

PROJECT

Portland Community College Space Utilization

Sylvania Campus
12000 SW 49th Ave.
Portland, OR 97219

PROJECT NO: 146047

SHEET TITLE

Sylvania Campus Site Plan - L2

SHEET NUMBER

A403

SCALE CHECK
1 in

1 **SYLVANIA CAMPUS SITE PLAN - LEVEL 03**
SCALE: 1" = 100'-0"

CLIENT

Portland Community College

12000 SW 49TH AVENUE
PORTLAND, OREGON 97219

ISSUES

No.	DESCRIPTION	DATE
01	INITIAL DRAFT FOR SPACE ALLOCATION REVIEW	2024/10/31

Room Legend

- 110 Classroom
- 115 Classroom Service
- 210 Class Laboratory
- 215 Class Laboratory Service
- 310 Office
- 315 Office Service
- 350 Conference Room
- 355 Conference Room Service
- 410 Study Room
- 650 Lounge
- 710 Central Computer Or Telecommunications
- 730 Central Storage
- W02 Elevator
- W05 Lobby
- W06 Public Corridor
- W07 Stairway
- X02 Janitor Room
- X03 Public Rest Room
- Y04 Utility/Mechanical Space

BUILDING LEGEND:

AM	AUTOMOTIVE & METAL BUILDING (A406)
BK	BOOKSTORE (A407)
CC	AMO DE BERNARDIS COLLEGE CENTER (A408/09)
CDC	CHILD DEVELOPMENT CENTER (A412)
CSB	COLLEGE SERVICE BUILDING (A410)
CT	COMMUNICATIONS TECHNOLOGY BUILDING (A411)
HP	HEAT PLANT (A412)
HT	HEALTH TECHNOLOGY BUILDING (A413/14/15/16)
LIB	LIBRARY - LRC (A417)
PAC	PERFORMING ARTS CENTER (A417)
SCB	SOUTH CLASSROOM BUILDING (A416)
SS	SOCIAL SCIENCE BUILDING (A406)
ST	SCIENCE & TECHNOLOGY BUILDING (A419)
TCB	TECHNOLOGY CLASSROOM BUILDING (A420)
	PCC PROPERTY

ARCADIS
830 NE Holladay Street
Portland, OR 97232, USA
tel 503 226 6950 fax 503 273 9192

PROJECT

Portland Community College Space Utilization

Sylvania Campus
12000 SW 49th Ave.
Portland, OR 97219

PROJECT NO: 146047

SHEET TITLE

Sylvania Campus Site Plan - L3

SHEET NUMBER

A404

SCALE CHECK
1 in

1 **SYLVANIA CAMPUS SITE PLAN - LEVEL 04**
SCALE: 1" = 100'-0"

CLIENT

Portland Community College

12000 SW 49TH AVENUE
PORTLAND, OREGON 97219

ISSUES

No.	DESCRIPTION	DATE
01	INITIAL DRAFT FOR SPACE ALLOCATION REVIEW	2024/10/31

Room Legend

W02 Elevator
Y04 Utility/Mechanical Space

BUILDING LEGEND:

AM	AUTOMOTIVE & METAL BUILDING (A406)
BK	BOOKSTORE (A407)
CC	AMO DE BERNARDIS COLLEGE CENTER (A408/09)
CDC	CHILD DEVELOPMENT CENTER (A412)
CSB	COLLEGE SERVICE BUILDING (A410)
CT	COMMUNICATIONS TECHNOLOGY BUILDING (A411)
HP	HEAT PLANT (A412)
HT	HEALTH TECHNOLOGY BUILDING (A413/14/15/16)
LIB	LIBRARY - LRC (A417)
PAC	PERFORMING ARTS CENTER (A417)
SCB	SOUTH CLASSROOM BUILDING (A418)
SS	SOCIAL SCIENCE BUILDING (A406)
ST	SCIENCE & TECHNOLOGY BUILDING (A419)
TCB	TECHNOLOGY CLASSROOM BUILDING (A420)
	PCC PROPERTY

ARCADIS
830 NE Holladay Street
Portland, OR 97232, USA
tel 503 226 6950 fax 503 273 9192

PROJECT

Portland Community College Space Utilization

Sylvania Campus
12000 SW 49th Ave.
Portland, OR 97219

PROJECT NO: 146047

SHEET TITLE

Sylvania Campus Site Plan - L4

SHEET NUMBER

A405

SCALE CHECK 50mm

1 AUTOMOTIVE & METALS BUILDING (AM) FLOOR PLAN - LEVEL 01

SCALE: 1" = 20'-0"

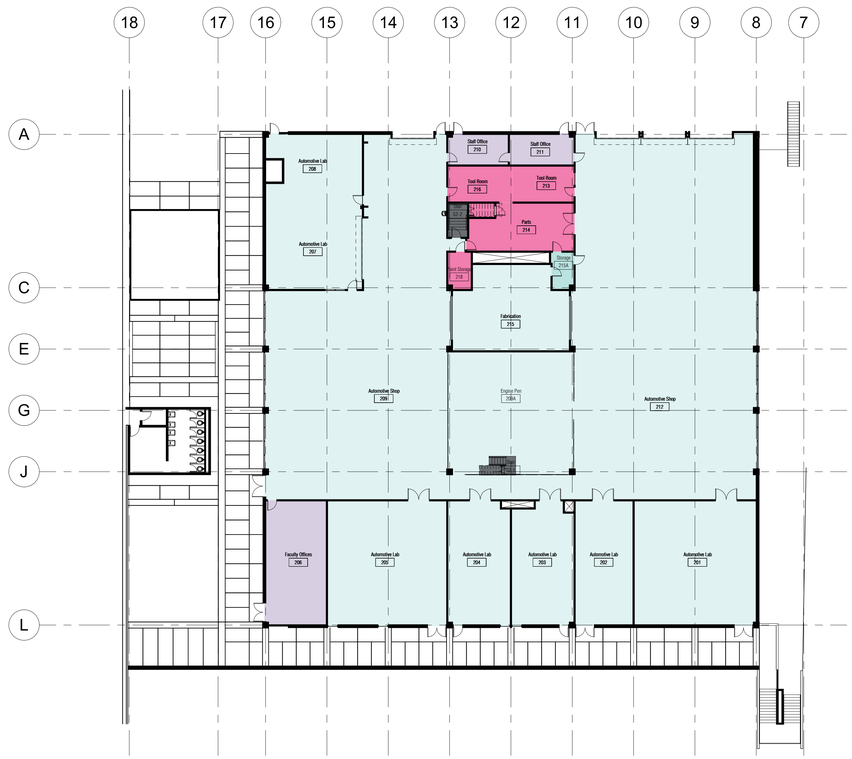

2 AUTOMOTIVE & METALS BUILDING (AM) FLOOR PLAN - LEVEL 02

SCALE: 1" = 20'-0"

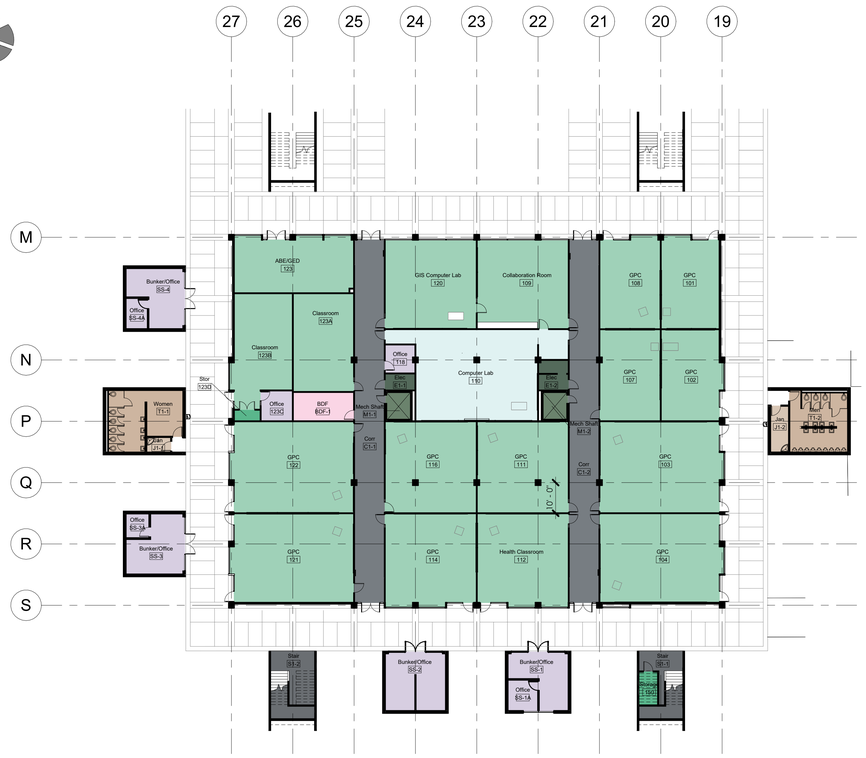

3 SOCIAL SCIENCE BUILDING (SS) FLOOR PLAN - LEVEL 01

SCALE: 1" = 20'-0"

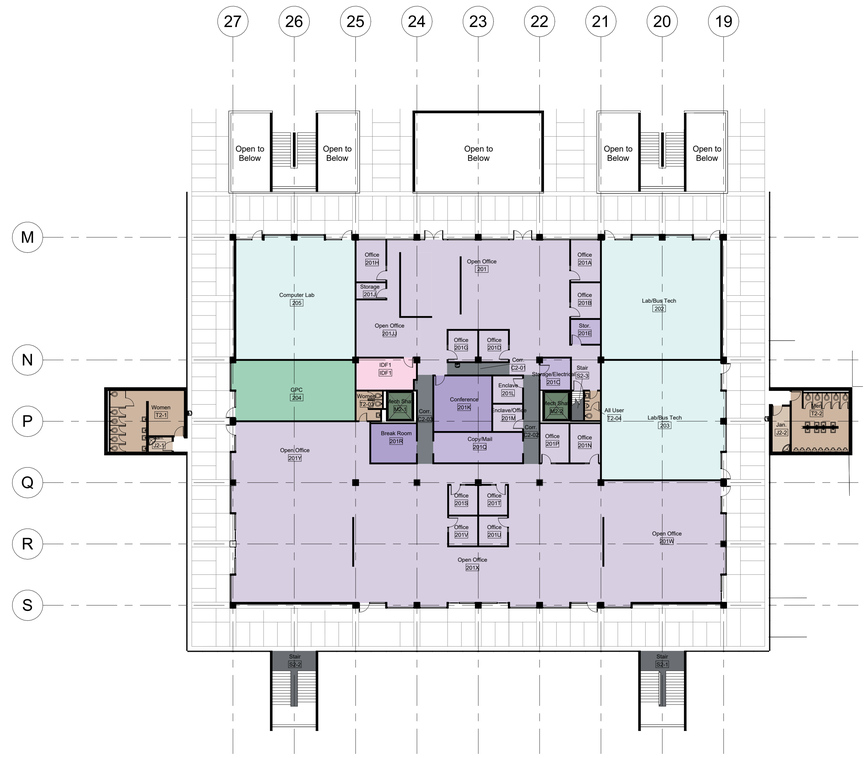

4 SOCIAL SCIENCE BUILDING (SS) FLOOR PLAN - LEVEL 02

SCALE: 1" = 20'-0"

CLIENT

Portland Community College

12000 SW 49TH AVENUE
PORTLAND, OREGON 97219

ISSUES

No.	DESCRIPTION	DATE
01	INITIAL DRAFT FOR SPACE ALLOCATION REVIEW	2024/11/08

Room Legend

- 050 Inactive Area
- 060 Alteration or Conversion Area
- 070 Unfinished Area
- 080 Leased Space
- 110 Classroom
- 115 Classroom Service
- 210 Class Laboratory
- 215 Class Laboratory Service
- 220 Open Laboratory
- 225 Open Laboratory Service
- 250 Research/Nonclass Laboratory
- 255 Research/Nonclass Laboratory Service
- 310 Office
- 315 Office Service
- 350 Conference Room
- 355 Conference Room Service
- 410 Study Room
- 420 Stack
- 430 Open-Stack Study Room
- 440 Processing Room
- 455 Study Service
- 510 Armory
- 515 Armory Service
- 520 Athletic Or Physical Education
- 523 Athletic Facilities Spectator Seating
- 525 Athletic Or Physical Education Service
- 530 Media Production
- 535 Media Production Service
- 540 Clinic
- 545 Clinic Service
- 550 Demonstration
- 555 Demonstration Service
- 560 Field Building
- 570 Animal Facilities
- 575 Animal Facilities Service
- 580 Greenhouse
- 585 Greenhouse Service
- 590 Other (All Purpose)
- 610 Assembly
- 615 Assembly Service
- 620 Exhibition
- 625 Exhibition Service
- 630 Food Facility
- 635 Food Facility Service
- 640 Day Care
- 645 Day Care Service
- 650 Lounge
- 655 Lounge Service
- 660 Merchandising
- 665 Merchandising Service
- 670 Recreation
- 675 Recreation Service
- 680 Meeting Room
- 685 Meeting Room Service
- 710 Central Computer Or Telecommunications
- 715 Central Computer Or Telecommunications Service
- 720 Shop
- 725 Shop Service
- 730 Central Storage
- 735 Central Storage Service
- 740 Vehicle Storage
- 745 Vehicle Storage Service
- 750 Central Service
- 755 Central Service Support
- 760 Hazardous Materials Storage
- 770 Hazardous Waste Storage
- 775 Hazardous Waste Service
- 780 Unit Storage
- 810 Patient Bedroom
- 815 Patient Bedroom Service
- 820 Patient Bath
- 830 Nurse Station
- 835 Nurse Station Service
- 840 Surgery
- 845 Surgery Service
- 850 Treatment/Examination
- 850 Treatment/Examination Clinic
- 855 Treatment/Examination Clinic Service
- 855 Treatment/Examination Service
- 860 Diagnostic Service Laboratory
- 865 Diagnostic Service Lab Support
- 870 Central Supplies
- 880 Public Waiting
- 890 Staff On-Call Facility
- 895 Staff On-Call Facility Service
- 910 Sleep/Study w/out Toilet or Bath
- 919 Toilet or Bath
- 920 Sleep/Study With Toilet or Bath
- 935 Sleep/Study Service
- 950 Apartment
- 955 Apartment Service
- 970 House
- W01 Bridge/Tunnel
- W02 Elevator
- W03 Escalator
- W04 Loading Dock
- W05 Lobby
- W06 Public Corridor
- W07 Stairway
- WWW Circulation Area
- X01 Custodial Supply Closet
- X02 Janitor Room
- X03 Public Rest Room
- X04 Trash Room
- X05 Non-Public Rest Room
- XXX Building Service Area
- Y01 Central Utility Plant
- Y02 Fuel Room
- Y03 Shaft
- Y04 Utility/Mechanical Space
- YYY Mechanical Area

ARCADIS
830 NE Holladay Street
Portland, OR 97232, USA
tel 503 226 6950 fax 503 273 9192

PROJECT

Portland Community College Space Utilization

Sylvania Campus
12000 SW 49th Ave.
Portland, OR 97219

PROJECT NO: 146047

SHEET TITLE

Sylvania Campus Building Plans - Automotive & Metals Building (AM) Social Science Building (SS)

SHEET NUMBER

A406

SCALE CHECK 1" = 20'-0"

1 BOOKSTORE BUILDING (BK) FLOOR PLAN - BASEMENT LEVEL

SCALE: 1" = 20'-0"

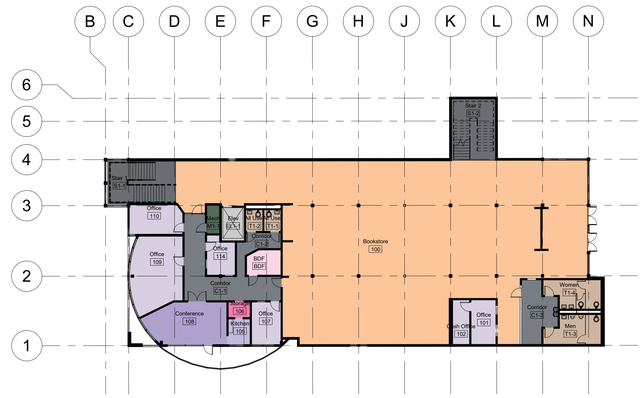

2 BOOKSTORE BUILDING (BK) FLOOR PLAN - LEVEL 01

SCALE: 1" = 20'-0"

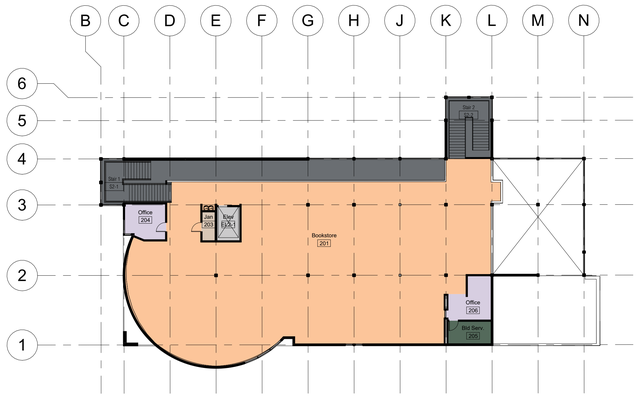

3 BOOKSTORE BUILDING (BK) FLOOR PLAN - LEVEL 02

SCALE: 1" = 20'-0"

CLIENT

Portland Community College

12000 SW 49TH AVENUE
PORTLAND, OREGON 97219

ISSUES

No.	DESCRIPTION	DATE
01	INITIAL DRAFT FOR SPACE ALLOCATION REVIEW	2024/11/08

Room Legend

- 050 Inactive Area
- 060 Alteration or Conversion Area
- 070 Unfinished Area
- 080 Leased Space
- 110 Classroom
- 115 Classroom Service
- 210 Class Laboratory
- 215 Class Laboratory Service
- 220 Open Laboratory
- 225 Open Laboratory Service
- 250 Research/Nonclass Laboratory
- 255 Research/Nonclass Laboratory Service
- 310 Office
- 315 Office Service
- 350 Conference Room
- 355 Conference Room Service
- 410 Study Room
- 420 Stack
- 430 Open-Stack Study Room
- 440 Processing Room
- 455 Study Service
- 510 Armory
- 515 Armory Service
- 520 Athletic Or Physical Education
- 523 Athletic Facilities Spectator Seating
- 525 Athletic Or Physical Education Service
- 530 Media Production
- 535 Media Production Service
- 540 Clinic
- 545 Clinic Service
- 550 Demonstration
- 555 Demonstration Service
- 560 Field Building
- 570 Animal Facilities
- 575 Animal Facilities Service
- 580 Greenhouse
- 585 Greenhouse Service
- 590 Other (All Purpose)
- 610 Assembly
- 615 Assembly Service
- 620 Exhibition
- 625 Exhibition Service
- 630 Food Facility
- 635 Food Facility Service
- 640 Day Care
- 645 Day Care Service
- 650 Lounge
- 655 Lounge Service
- 660 Merchandising
- 660 Merchandising
- 665 Merchandising Service
- 670 Recreation
- 675 Recreation Service
- 680 Meeting Room
- 685 Meeting Room Service
- 710 Central Computer Or Telecommunications
- 715 Central Computer Or Telecommunications Service
- 720 Shop
- 725 Shop Service
- 730 Central Storage
- 735 Central Storage Service
- 740 Vehicle Storage
- 745 Vehicle Storage Service
- 750 Central Service
- 755 Central Service Support
- 760 Hazardous Materials Storage
- 770 Hazardous Waste Storage
- 775 Hazardous Waste Service
- 780 Unit Storage
- 810 Patient Bedroom
- 815 Patient Bedroom Service
- 820 Patient Bath
- 830 Nurse Station
- 835 Nurse Station Service
- 840 Surgery
- 845 Surgery Service
- 850 Treatment/Examination
- 850 Treatment/Examination Clinic
- 855 Treatment/Examination Clinic Service
- 855 Treatment/Examination Service
- 860 Diagnostic Service Laboratory
- 865 Diagnostic Service Lab Support
- 870 Central Supplies
- 880 Public Waiting
- 890 Staff On-Call Facility
- 895 Staff On-Call Facility Service
- 910 Sleep/Study w/out Toilet or Bath
- 919 Toilet or Bath
- 920 Sleep/Study With Toilet or Bath
- 935 Sleep/Study Service
- 950 Apartment
- 955 Apartment Service
- 970 House
- W01 Bridge/Tunnel
- W02 Elevator
- W03 Escalator
- W04 Loading Dock
- W05 Lobby
- W06 Public Corridor
- W07 Stairway
- WWW Circulation Area
- X01 Custodial Supply Closet
- X02 Janitor Room
- X03 Public Rest Room
- X04 Trash Room
- X05 Non-Public Rest Room
- XXX Building Service Area
- Y01 Central Utility Plant
- Y02 Fuel Room
- Y03 Shaft
- Y04 Utility/Mechanical Space
- YYY Mechanical Area

ARCADIS
830 NE Holladay Street
Portland, OR 97232, USA
tel 503 226 6950 fax 503 273 9192

PROJECT

Portland Community College Space Utilization

Sylvania Campus
12000 SW 49th Ave.
Portland, OR 97219

PROJECT NO: 146047

SHEET TITLE

Sylvania Campus Building Plans - Bookstore Building (BK)

SHEET NUMBER

A407

SCALE CHECK
1 in

1 **COLLEGE CENTER BUILDING (CC) FLOOR PLAN - LEVEL 01**
SCALE: 1" = 20'-0"

CLIENT

Portland Community College

12000 SW 49TH AVENUE
PORTLAND, OREGON 97219

ISSUES

No.	DESCRIPTION	DATE
01	INITIAL DRAFT FOR SPACE ALLOCATION REVIEW	2024/11/08

Room Legend

- 050 Inactive Area
- 060 Alteration or Conversion Area
- 070 Unfinished Area
- 080 Leased Space
- 110 Classroom
- 115 Classroom Service
- 210 Class Laboratory
- 215 Class Laboratory Service
- 220 Open Laboratory
- 225 Open Laboratory Service
- 250 Research/Nonclass Laboratory
- 255 Research/Nonclass Laboratory Service
- 310 Office
- 315 Office Service
- 350 Conference Room
- 355 Conference Room Service
- 410 Study Room
- 420 Stack
- 430 Open-Stack Study Room
- 440 Processing Room
- 455 Study Service
- 510 Armory
- 515 Armory Service
- 520 Athletic Or Physical Education
- 523 Athletic Facilities Spectator Seating
- 525 Athletic Or Physical Education Service
- 530 Media Production
- 535 Media Production Service
- 540 Clinic
- 545 Clinic Service
- 550 Demonstration
- 555 Demonstration Service
- 560 Field Building
- 570 Animal Facilities
- 575 Animal Facilities Service
- 580 Greenhouse
- 585 Greenhouse Service
- 590 Other (All Purpose)
- 610 Assembly
- 615 Assembly Service
- 620 Exhibition
- 625 Exhibition Service
- 630 Food Facility
- 635 Food Facility Service
- 640 Day Care
- 645 Day Care Service
- 650 Lounge
- 655 Lounge Service
- 660 Merchandising
- 660 Merchandising
- 665 Merchandising Service
- 670 Recreation
- 675 Recreation Service
- 680 Meeting Room
- 685 Meeting Room Service
- 710 Central Computer Or Telecommunications
- 715 Central Computer Or Telecommunications Service
- 720 Shop
- 725 Shop Service
- 730 Central Storage
- 735 Central Storage Service
- 740 Vehicle Storage
- 745 Vehicle Storage Service
- 750 Central Service
- 755 Central Service Support
- 760 Hazardous Materials Storage
- 770 Hazardous Waste Storage
- 775 Hazardous Waste Service
- 780 Unit Storage
- 810 Patient Bedroom
- 815 Patient Bedroom Service
- 820 Patient Bath
- 830 Nurse Station
- 835 Nurse Station Service
- 840 Surgery
- 845 Surgery Service
- 850 Treatment/Examination
- 850 Treatment/Examination Clinic
- 855 Treatment/Examination Clinic Service
- 855 Treatment/Examination Service
- 860 Diagnostic Service Laboratory
- 865 Diagnostic Service Lab Support
- 870 Central Supplies
- 880 Public Waiting
- 890 Staff On-Call Facility
- 895 Staff On-Call Facility Service
- 910 Sleep/Study w/out Toilet or Bath
- 919 Toilet or Bath
- 920 Sleep/Study With Toilet or Bath
- 935 Sleep/Study Service
- 950 Apartment
- 955 Apartment Service
- 970 House
- W01 Bridge/Tunnel
- W02 Elevator
- W03 Escalator
- W04 Loading Dock
- W05 Lobby
- W06 Public Corridor
- W07 Stairway
- WWW Circulation Area
- X01 Custodial Supply Closet
- X02 Janitor Room
- X03 Public Rest Room
- X04 Trash Room
- X05 Non-Public Rest Room
- XXX Building Service Area
- Y01 Central Utility Plant
- Y02 Fuel Room
- Y03 Shaft
- Y04 Utility/Mechanical Space
- YYY Mechanical Area

ARCADIS
830 NE Holladay Street
Portland, OR 97232, USA
tel 503 226 6950 fax 503 273 9192

PROJECT

Portland Community College Space Utilization

Sylvania Campus
12000 SW 49th Ave.
Portland, OR 97219

PROJECT NO: 146047

SHEET TITLE

Sylvania Campus Building Plans - College Center (CC)

SHEET NUMBER

A408

SCALE CHECK 1" 0mm

1 COLLEGE CENTER BUILDING (CC) FLOOR PLAN - LEVEL 02

SCALE: 1" = 20'-0"

CLIENT

Portland Community College

12000 SW 49TH AVENUE
PORTLAND, OREGON 97219

ISSUES

No.	DESCRIPTION	DATE
01	INITIAL DRAFT FOR SPACE ALLOCATION REVIEW	2024/11/08

Room Legend

- 050 Inactive Area
- 060 Alteration or Conversion Area
- 070 Unfinished Area
- 080 Leased Space
- 110 Classroom
- 115 Classroom Service
- 210 Class Laboratory
- 215 Class Laboratory Service
- 220 Open Laboratory
- 225 Open Laboratory Service
- 250 Research/Nonclass Laboratory
- 255 Research/Nonclass Laboratory Service
- 310 Office
- 315 Office Service
- 350 Conference Room
- 355 Conference Room Service
- 410 Study Room
- 420 Stack
- 430 Open-Stack Study Room
- 440 Processing Room
- 455 Study Service
- 510 Armory
- 515 Armory Service
- 520 Athletic Or Physical Education
- 523 Athletic Facilities Spectator Seating
- 525 Athletic Or Physical Education Service
- 530 Media Production
- 535 Media Production Service
- 540 Clinic
- 545 Clinic Service
- 550 Demonstration
- 555 Demonstration Service
- 560 Field Building
- 570 Animal Facilities
- 575 Animal Facilities Service
- 580 Greenhouse
- 585 Greenhouse Service
- 590 Other (All Purpose)
- 610 Assembly
- 615 Assembly Service
- 620 Exhibition
- 625 Exhibition Service
- 630 Food Facility
- 635 Food Facility Service
- 640 Day Care
- 645 Day Care Service
- 650 Lounge
- 655 Lounge Service
- 660 Merchandising
- 660 Merchandising
- 665 Merchandising Service
- 670 Recreation
- 675 Recreation Service
- 680 Meeting Room
- 685 Meeting Room Service
- 710 Central Computer Or Telecommunications
- 715 Central Computer Or Telecommunications Service
- 720 Shop
- 725 Shop Service
- 730 Central Storage
- 735 Central Storage Service
- 740 Vehicle Storage
- 745 Vehicle Storage Service
- 750 Central Service
- 755 Central Service Support
- 760 Hazardous Materials Storage
- 770 Hazardous Waste Storage
- 775 Hazardous Waste Service
- 780 Unit Storage
- 810 Patient Bedroom
- 815 Patient Bedroom Service
- 820 Patient Bath
- 830 Nurse Station
- 835 Nurse Station Service
- 840 Surgery
- 845 Surgery Service
- 850 Treatment/Examination
- 850 Treatment/Examination Clinic
- 855 Treatment/Examination Clinic Service
- 855 Treatment/Examination Service
- 860 Diagnostic Service Laboratory
- 865 Diagnostic Service Lab Support
- 870 Central Supplies
- 880 Public Waiting
- 890 Staff On-Call Facility
- 895 Staff On-Call Facility Service
- 910 Sleep/Study w/out Toilet or Bath
- 919 Toilet or Bath
- 920 Sleep/Study With Toilet or Bath
- 935 Sleep/Study Service
- 950 Apartment
- 955 Apartment Service
- 970 House
- W01 Bridge/Tunnel
- W02 Elevator
- W03 Escalator
- W04 Loading Dock
- W05 Lobby
- W06 Public Corridor
- W07 Stairway
- WWW Circulation Area
- X01 Custodial Supply Closet
- X02 Janitor Room
- X03 Public Rest Room
- X04 Trash Room
- X05 Non-Public Rest Room
- XXX Building Service Area
- Y01 Central Utility Plant
- Y02 Fuel Room
- Y03 Shaft
- Y04 Utility/Mechanical Space
- YYY Mechanical Area

ARCADIS
830 NE Holladay Street
Portland, OR 97232, USA
tel 503 226 6950 fax 503 273 9192

PROJECT

Portland Community College Space Utilization

Sylvania Campus
12000 SW 49th Ave.
Portland, OR 97219

PROJECT NO: 146047

SHEET TITLE

Sylvania Campus Building Plans - College Center (CC)

SCALE CHECK 1 in 10mm

SHEET NUMBER

A409

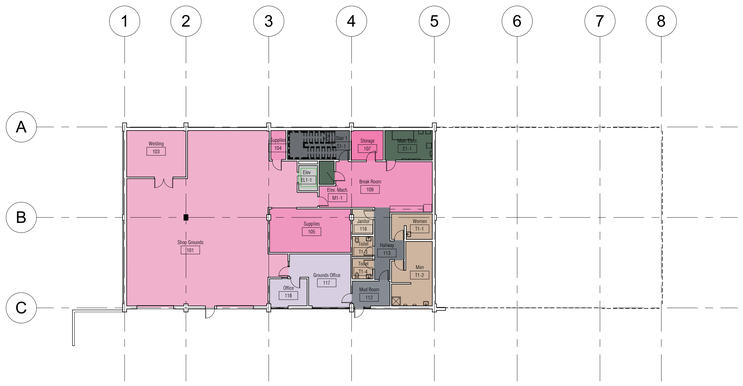

1 COLLEGE SERVICE BUILDING (CSB) FLOOR PLAN - LEVEL 01

SCALE: 1" = 20'-0"

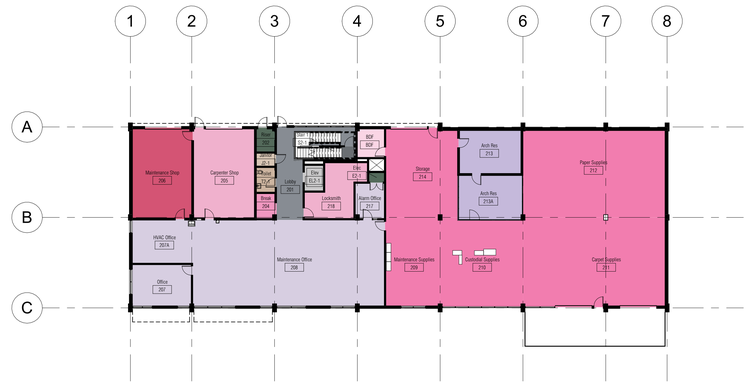

2 COLLEGE SERVICE BUILDING (CSB) FLOOR PLAN - LEVEL 02

SCALE: 1" = 20'-0"

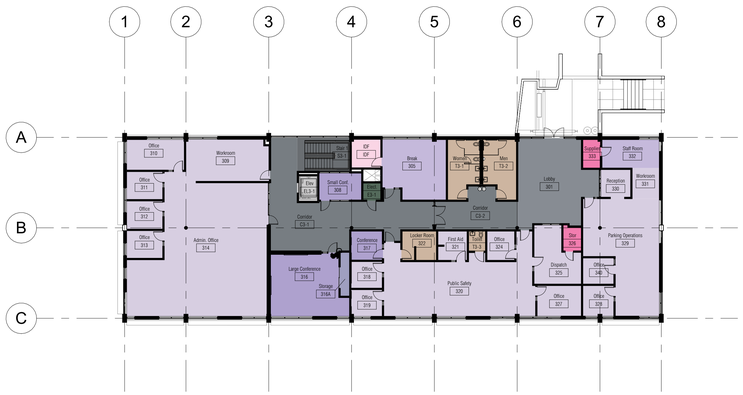

3 COLLEGE SERVICE BUILDING (CSB) FLOOR PLAN - LEVEL 03

SCALE: 1" = 20'-0"

CLIENT

Portland Community College

12000 SW 49TH AVENUE
PORTLAND, OREGON 97219

ISSUES

No.	DESCRIPTION	DATE
01	INITIAL DRAFT FOR SPACE ALLOCATION REVIEW	2024/11/08

Room Legend

- 050 Inactive Area
- 060 Alteration or Conversion Area
- 070 Unfinished Area
- 080 Leased Space
- 110 Classroom
- 115 Classroom Service
- 210 Class Laboratory
- 215 Class Laboratory Service
- 220 Open Laboratory
- 225 Open Laboratory Service
- 250 Research/Nonclass Laboratory
- 255 Research/Nonclass Laboratory Service
- 310 Office
- 315 Office Service
- 350 Conference Room
- 355 Conference Room Service
- 410 Study Room
- 420 Stack
- 430 Open-Stack Study Room
- 440 Processing Room
- 455 Study Service
- 510 Armory
- 515 Armory Service
- 520 Athletic Or Physical Education
- 523 Athletic Facilities Spectator Seating
- 525 Athletic Or Physical Education Service
- 530 Media Production
- 535 Media Production Service
- 540 Clinic
- 545 Clinic Service
- 550 Demonstration
- 555 Demonstration Service
- 560 Field Building
- 570 Animal Facilities
- 575 Animal Facilities Service
- 580 Greenhouse
- 585 Greenhouse Service
- 590 Other (All Purpose)
- 610 Assembly
- 615 Assembly Service
- 620 Exhibition
- 625 Exhibition Service
- 630 Food Facility
- 635 Food Facility Service
- 640 Day Care
- 645 Day Care Service
- 650 Lounge
- 655 Lounge Service
- 660 Merchandising
- 665 Merchandising Service
- 670 Recreation
- 675 Recreation Service
- 680 Meeting Room
- 685 Meeting Room Service
- 710 Central Computer Or Telecommunications
- 715 Central Computer Or Telecommunications Service
- 720 Shop
- 725 Shop Service
- 730 Central Storage
- 735 Central Storage Service
- 740 Vehicle Storage
- 745 Vehicle Storage Service
- 750 Central Service
- 755 Central Service Support
- 760 Hazardous Materials Storage
- 770 Hazardous Waste Storage
- 775 Hazardous Waste Service
- 780 Unit Storage
- 810 Patient Bedroom
- 815 Patient Bedroom Service
- 820 Patient Bath
- 830 Nurse Station
- 835 Nurse Station Service
- 840 Surgery
- 845 Surgery Service
- 850 Treatment/Examination
- 850 Treatment/Examination Clinic
- 855 Treatment/Examination Clinic Service
- 855 Treatment/Examination Service
- 860 Diagnostic Service Laboratory
- 865 Diagnostic Service Lab Support
- 870 Central Supplies
- 880 Public Waiting
- 890 Staff On-Call Facility
- 895 Staff On-Call Facility Service
- 910 Sleep/Study w/out Toilet or Bath
- 919 Toilet or Bath
- 920 Sleep/Study With Toilet or Bath
- 935 Sleep/Study Service
- 950 Apartment
- 955 Apartment Service
- 970 House
- W01 Bridge/Tunnel
- W02 Elevator
- W03 Escalator
- W04 Loading Dock
- W05 Lobby
- W06 Public Corridor
- W07 Stairway
- WWW Circulation Area
- X01 Custodial Supply Closet
- X02 Janitor Room
- X03 Public Rest Room
- X04 Trash Room
- X05 Non-Public Rest Room
- XXX Building Service Area
- Y01 Central Utility Plant
- Y02 Fuel Room
- Y03 Shaft
- Y04 Utility/Mechanical Space
- YYY Mechanical Area

ARCADIS
830 NE Holladay Street
Portland, OR 97232, USA
tel 503 226 6950 fax 503 273 9192

PROJECT

Portland Community College Space Utilization

Sylvania Campus
12000 SW 49th Ave.
Portland, OR 97219

PROJECT NO: 146047

SHEET TITLE

Sylvania Campus Building Plans - College Service Building (CSB)

SHEET NUMBER

A410

SCALE CHECK
1" = 20'-0"

1 COMMUNICATIONS TECHNOLOGY BUILDING (CT) FLOOR PLAN - LEVEL 01

SCALE: 1" = 20'-0"

2 COMMUNICATIONS TECHNOLOGY BUILDING (CT) FLOOR PLAN - LEVEL 02

SCALE: 1" = 20'-0"

CLIENT

Portland Community College

12000 SW 49TH AVENUE
PORTLAND, OREGON 97219

ISSUES

No.	DESCRIPTION	DATE
01	INITIAL DRAFT FOR SPACE ALLOCATION REVIEW	2024/11/08

Room Legend

- 050 Inactive Area
- 060 Alteration or Conversion Area
- 070 Unfinished Area
- 080 Leased Space
- 110 Classroom
- 115 Classroom Service
- 210 Class Laboratory
- 215 Class Laboratory Service
- 220 Open Laboratory
- 225 Open Laboratory Service
- 250 Research/Nonclass Laboratory
- 255 Research/Nonclass Laboratory Service
- 310 Office
- 315 Office Service
- 350 Conference Room
- 355 Conference Room Service
- 410 Study Room
- 420 Stack
- 430 Open-Stack Study Room
- 440 Processing Room
- 455 Study Service
- 510 Armory
- 515 Armory Service
- 520 Athletic Or Physical Education
- 523 Athletic Facilities Spectator Seating
- 525 Athletic Or Physical Education Service
- 530 Media Production
- 535 Media Production Service
- 540 Clinic
- 545 Clinic Service
- 550 Demonstration
- 555 Demonstration Service
- 560 Field Building
- 570 Animal Facilities
- 575 Animal Facilities Service
- 580 Greenhouse
- 585 Greenhouse Service
- 590 Other (All Purpose)
- 610 Assembly
- 615 Assembly Service
- 620 Exhibition
- 625 Exhibition Service
- 630 Food Facility
- 635 Food Facility Service
- 640 Day Care
- 645 Day Care Service
- 650 Lounge
- 655 Lounge Service
- 660 Merchandising
- 660 Merchandising
- 665 Merchandising Service
- 670 Recreation
- 675 Recreation Service
- 680 Meeting Room
- 685 Meeting Room Service
- 710 Central Computer Or Telecommunications
- 715 Central Computer Or Telecommunications Service
- 720 Shop
- 725 Shop Service
- 730 Central Storage
- 735 Central Storage Service
- 740 Vehicle Storage
- 745 Vehicle Storage Service
- 750 Central Service
- 755 Central Service Support
- 760 Hazardous Materials Storage
- 770 Hazardous Waste Storage
- 775 Hazardous Waste Service
- 780 Unit Storage
- 810 Patient Bedroom
- 815 Patient Bedroom Service
- 820 Patient Bath
- 830 Nurse Station
- 835 Nurse Station Service
- 840 Surgery
- 845 Surgery Service
- 850 Treatment/Examination
- 850 Treatment/Examination Clinic
- 855 Treatment/Examination Clinic Service
- 855 Treatment/Examination Service
- 860 Diagnostic Service Laboratory
- 865 Diagnostic Service Lab Support
- 870 Central Supplies
- 880 Public Waiting
- 890 Staff On-Call Facility
- 895 Staff On-Call Facility Service
- 910 Sleep/Study w/out Toilet or Bath
- 919 Toilet or Bath
- 920 Sleep/Study With Toilet or Bath
- 935 Sleep/Study Service
- 950 Apartment
- 955 Apartment Service
- 970 House
- W01 Bridge/Tunnel
- W02 Elevator
- W03 Escalator
- W04 Loading Dock
- W05 Lobby
- W06 Public Corridor
- W07 Stairway
- WWW Circulation Area
- X01 Custodial Supply Closet
- X02 Janitor Room
- X03 Public Rest Room
- X04 Trash Room
- X05 Non-Public Rest Room
- XXX Building Service Area
- Y01 Central Utility Plant
- Y02 Fuel Room
- Y03 Shaft
- Y04 Utility/Mechanical Space
- YYY Mechanical Area

ARCADIS
830 NE Holladay Street
Portland, OR 97232, USA
tel 503 226 6950 fax 503 273 9192

PROJECT

Portland Community College Space Utilization

Sylvania Campus
12000 SW 49th Ave.
Portland, OR 97219

PROJECT NO: 146047

SHEET TITLE

Sylvania Campus Building Plans - Communications Technology Building (CT)

SHEET NUMBER

A411

SCALE CHECK: 50mm

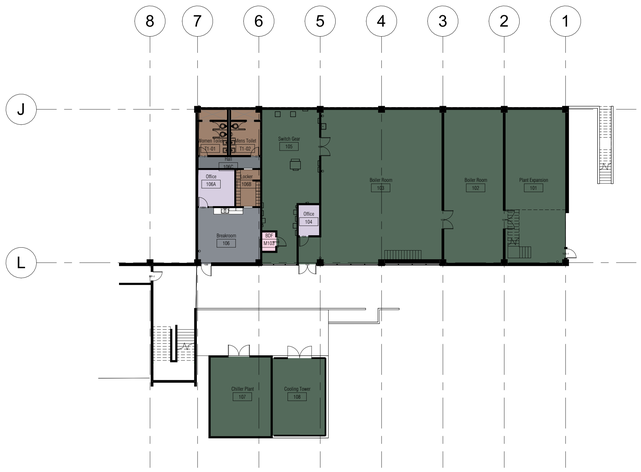

1 HEAT PLANT (HP) FLOOR PLAN - LEVEL 01

SCALE: 1" = 20'-0"

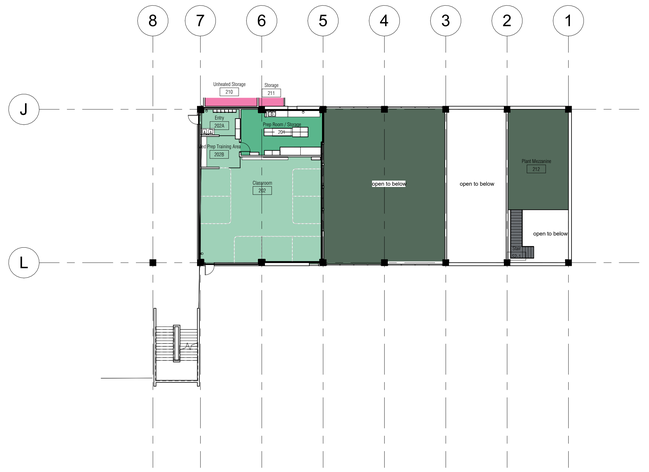

2 HEAT PLANT (HP) FLOOR PLAN - LEVEL 02

SCALE: 1" = 20'-0"

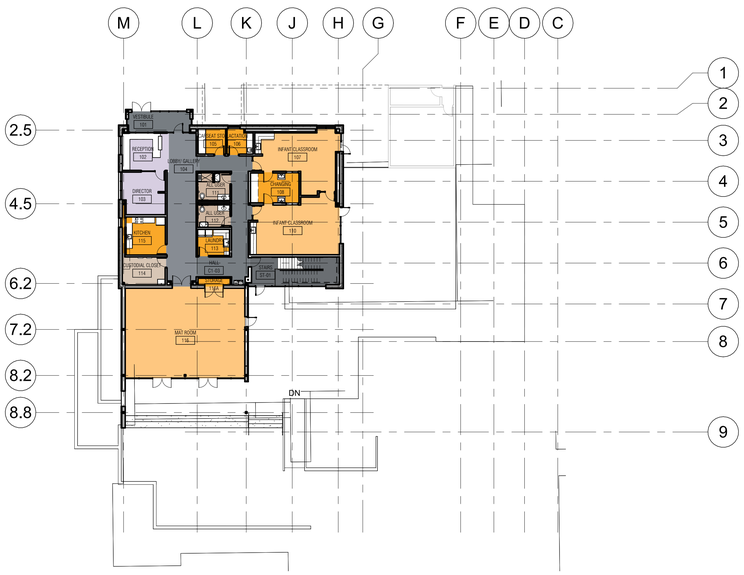

3 CHILD DEVELOPMENT CENTER (CDC) FLOOR PLAN - LEVEL 01

SCALE: 1" = 20'-0"

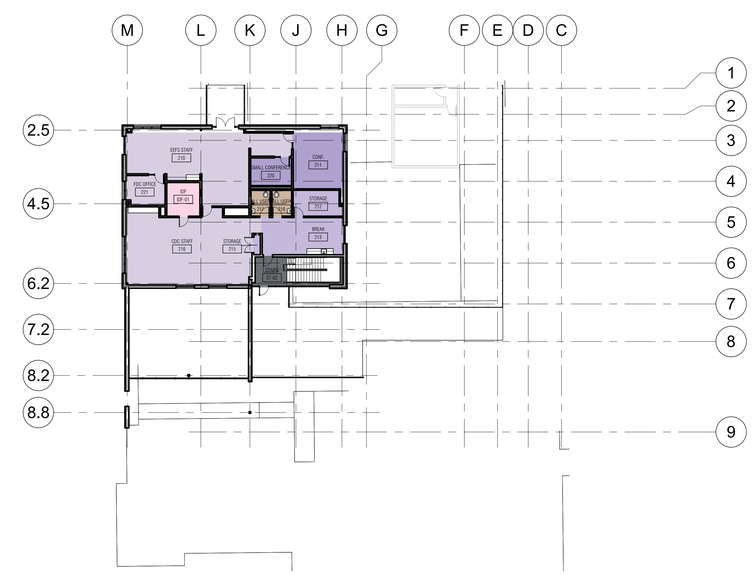

4 CHILD DEVELOPMENT CENTER (CDC) FLOOR PLAN - LEVEL 02

SCALE: 1" = 20'-0"

CLIENT

Portland Community College

12000 SW 49TH AVENUE
PORTLAND, OREGON 97219

ISSUES

No.	DESCRIPTION	DATE
01	INITIAL DRAFT FOR SPACE ALLOCATION REVIEW	2024/11/08

Room Legend

- 050 Inactive Area
- 060 Alteration or Conversion Area
- 070 Unfinished Area
- 080 Leased Space
- 110 Classroom
- 115 Classroom Service
- 210 Class Laboratory
- 215 Class Laboratory Service
- 220 Open Laboratory
- 225 Open Laboratory Service
- 250 Research/Nonclass Laboratory
- 255 Research/Nonclass Laboratory Service
- 310 Office
- 315 Office Service
- 350 Conference Room
- 355 Conference Room Service
- 410 Study Room
- 420 Stack
- 430 Open-Stack Study Room
- 440 Processing Room
- 455 Study Service
- 510 Armory
- 515 Armory Service
- 520 Athletic Or Physical Education
- 523 Athletic Facilities Spectator Seating
- 525 Athletic Or Physical Education Service
- 530 Media Production
- 535 Media Production Service
- 540 Clinic
- 545 Clinic Service
- 550 Demonstration
- 555 Demonstration Service
- 560 Field Building
- 570 Animal Facilities
- 575 Animal Facilities Service
- 580 Greenhouse
- 585 Greenhouse Service
- 590 Other (All Purpose)
- 610 Assembly
- 615 Assembly Service
- 620 Exhibition
- 625 Exhibition Service
- 630 Food Facility
- 635 Food Facility Service
- 640 Day Care
- 645 Day Care Service
- 650 Lounge
- 655 Lounge Service
- 660 Merchandising
- 665 Merchandising Service
- 670 Recreation
- 675 Recreation Service
- 680 Meeting Room
- 685 Meeting Room Service
- 710 Central Computer Or Telecommunications
- 715 Central Computer Or Telecommunications Service
- 720 Shop
- 725 Shop Service
- 730 Central Storage
- 735 Central Storage Service
- 740 Vehicle Storage
- 745 Vehicle Storage Service
- 750 Central Service
- 755 Central Service Support
- 760 Hazardous Materials Storage
- 770 Hazardous Waste Storage
- 775 Hazardous Waste Service
- 780 Unit Storage
- 810 Patient Bedroom
- 815 Patient Bedroom Service
- 820 Patient Bath
- 830 Nurse Station
- 835 Nurse Station Service
- 840 Surgery
- 845 Surgery Service
- 850 Treatment/Examination
- 850 Treatment/Examination Clinic
- 855 Treatment/Examination Clinic Service
- 855 Treatment/Examination Service
- 860 Diagnostic Service Laboratory
- 865 Diagnostic Service Lab Support
- 870 Central Supplies
- 880 Public Waiting
- 890 Staff On-Call Facility
- 895 Staff On-Call Facility Service
- 910 Sleep/Study w/out Toilet or Bath
- 919 Toilet or Bath
- 920 Sleep/Study With Toilet or Bath
- 935 Sleep/Study Service
- 950 Apartment
- 955 Apartment Service
- 970 House
- W01 Bridge/Tunnel
- W02 Elevator
- W03 Escalator
- W04 Loading Dock
- W05 Lobby
- W06 Public Corridor
- W07 Stairway
- WWW Circulation Area
- X01 Custodial Supply Closet
- X02 Janitor Room
- X03 Public Rest Room
- X04 Trash Room
- X05 Non-Public Rest Room
- XXX Building Service Area
- Y01 Central Utility Plant
- Y02 Fuel Room
- Y03 Shaft
- Y04 Utility/Mechanical Space
- YYY Mechanical Area

ARCADIS
830 NE Holladay Street
Portland, OR 97232, USA
tel 503 226 6950 fax 503 273 9192

PROJECT

Portland Community College Space Utilization

Sylvania Campus
12000 SW 49th Ave.
Portland, OR 97219

PROJECT NO: 146047

SHEET TITLE

Sylvania Campus Building Plans - Heat Plant (HT) Child Development Center (CDC)

SHEET NUMBER

A412

SCALE CHECK
1"

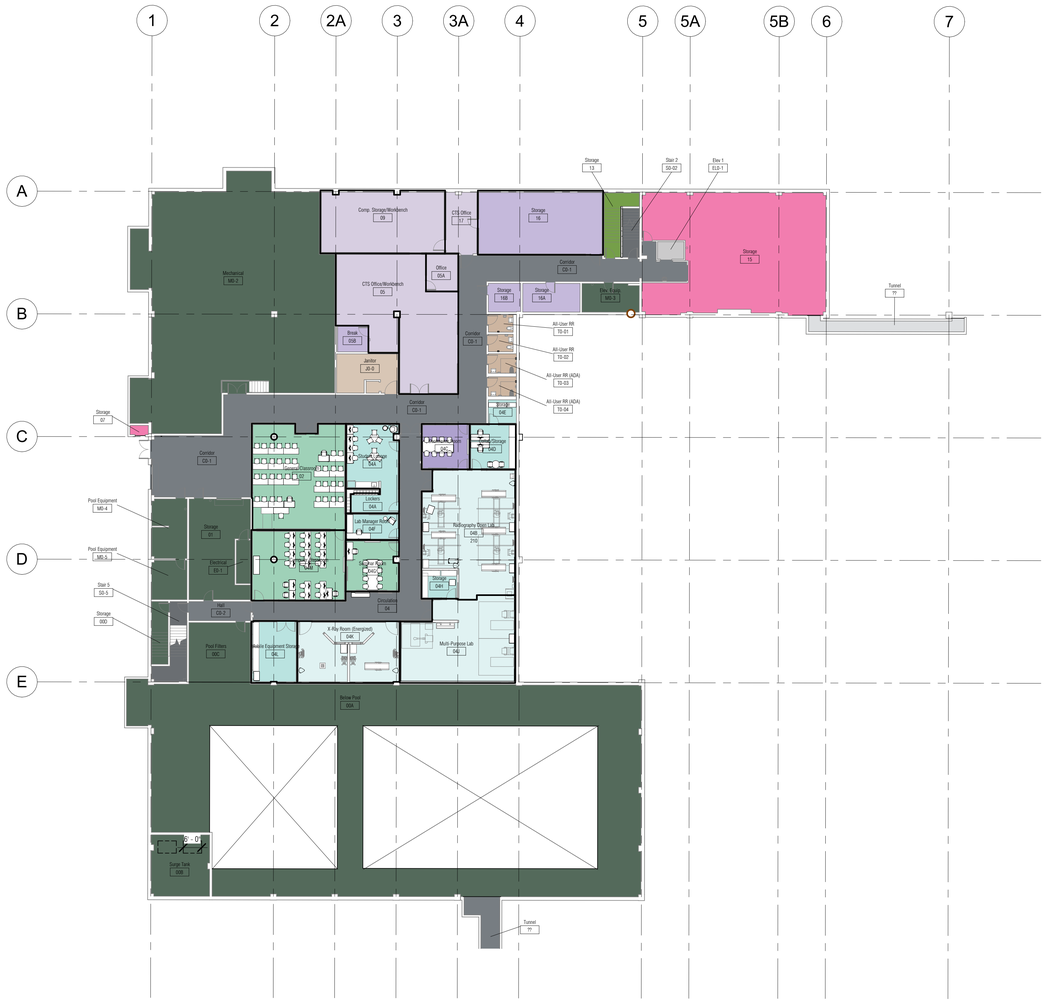

1 HEALTH TECHNOLOGY BUILDING (HT) FLOOR PLAN - BASEMENT LEVEL

SCALE: 1" = 20'-0"

CLIENT

Portland Community College

12000 SW 49TH AVENUE
PORTLAND, OREGON 97219

ISSUES

No.	DESCRIPTION	DATE
01	INITIAL DRAFT FOR SPACE ALLOCATION REVIEW	2024/11/08

Room Legend

- 050 Inactive Area
- 060 Alteration or Conversion Area
- 070 Unfinished Area
- 080 Leased Space
- 110 Classroom
- 115 Classroom Service
- 210 Class Laboratory
- 215 Class Laboratory Service
- 220 Open Laboratory
- 225 Open Laboratory Service
- 250 Research/Nonclass Laboratory
- 255 Research/Nonclass Laboratory Service
- 310 Office
- 315 Office Service
- 350 Conference Room
- 355 Conference Room Service
- 410 Study Room
- 420 Stack
- 430 Open-Stack Study Room
- 440 Processing Room
- 455 Study Service
- 510 Armory
- 515 Armory Service
- 520 Athletic Or Physical Education
- 523 Athletic Facilities Spectator Seating
- 525 Athletic Or Physical Education Service
- 530 Media Production
- 535 Media Production Service
- 540 Clinic
- 545 Clinic Service
- 550 Demostration
- 555 Demonstration Service
- 560 Field Building
- 570 Animal Facilities
- 575 Animal Facilities Service
- 580 Greenhouse
- 585 Greenhouse Service
- 590 Other (All Purpose)
- 610 Assembly
- 615 Assembly Service
- 620 Exhibition
- 625 Exhibition Service
- 630 Food Facility
- 635 Food Facility Service
- 640 Day Care
- 645 Day Care Service
- 650 Lounge
- 655 Lounge Service
- 660 Merchandising
- 665 Merchandising Service
- 670 Recreation
- 675 Recreation Service
- 680 Meeting Room
- 685 Meeting Room Service
- 710 Central Computer Or Telecommunications
- 715 Central Computer Or Telecommunications Service
- 720 Shop
- 725 Shop Service
- 730 Central Storage
- 735 Central Storage Service
- 740 Vehicle Storage
- 745 Vehicle Storage Service
- 750 Central Service
- 755 Central Service Support
- 760 Hazardous Materials Storage
- 770 Hazardous Waste Storage
- 775 Hazardous Waste Service
- 780 Unit Storage
- 810 Patient Bedroom
- 815 Patient Bedroom Service
- 820 Patient Bath
- 830 Nurse Station
- 835 Nurse Station Service
- 840 Surgery
- 845 Surgery Service
- 850 Treatment/Examination
- 850 Treatment/Examination Clinic
- 855 Treatment/Examination Clinic Service
- 855 Treatment/Examination Service
- 860 Diagnostic Service Laboratory
- 865 Diagnostic Service Lab Support
- 870 Central Supplies
- 880 Public Waiting
- 890 Staff On-Call Facility
- 895 Staff On-Call Facility Service
- 910 Sleep/Study w/out Toilet or Bath
- 919 Toilet or Bath
- 920 Sleep/Study With Toilet or Bath
- 935 Sleep/Study Service
- 950 Apartment
- 955 Apartment Service
- 970 House
- W01 Bridge/Tunnel
- W02 Elevator
- W03 Escalator
- W04 Loading Dock
- W05 Lobby
- W06 Public Corridor
- W07 Stairway
- WWW Circulation Area
- X01 Custodial Supply Closet
- X02 Janitor Room
- X03 Public Rest Room
- X04 Trash Room
- X05 Non-Public Rest Room
- XXX Building Service Area
- Y01 Central Utility Plant
- Y02 Fuel Room
- Y03 Shaft
- Y04 Utility/Mechanical Space
- YYY Mechanical Area

ARCADIS
830 NE Holladay Street
Portland, OR 97232, USA
tel 503 226 6950 fax 503 273 9192

PROJECT

Portland Community College Space Utilization

Sylvania Campus
12000 SW 49th Ave.
Portland, OR 97219

PROJECT NO: 146047

SHEET TITLE

Sylvania Campus Building Plans - Health Technology Building (HT)

SHEET NUMBER

A413

SCALE CHECK 1 inch

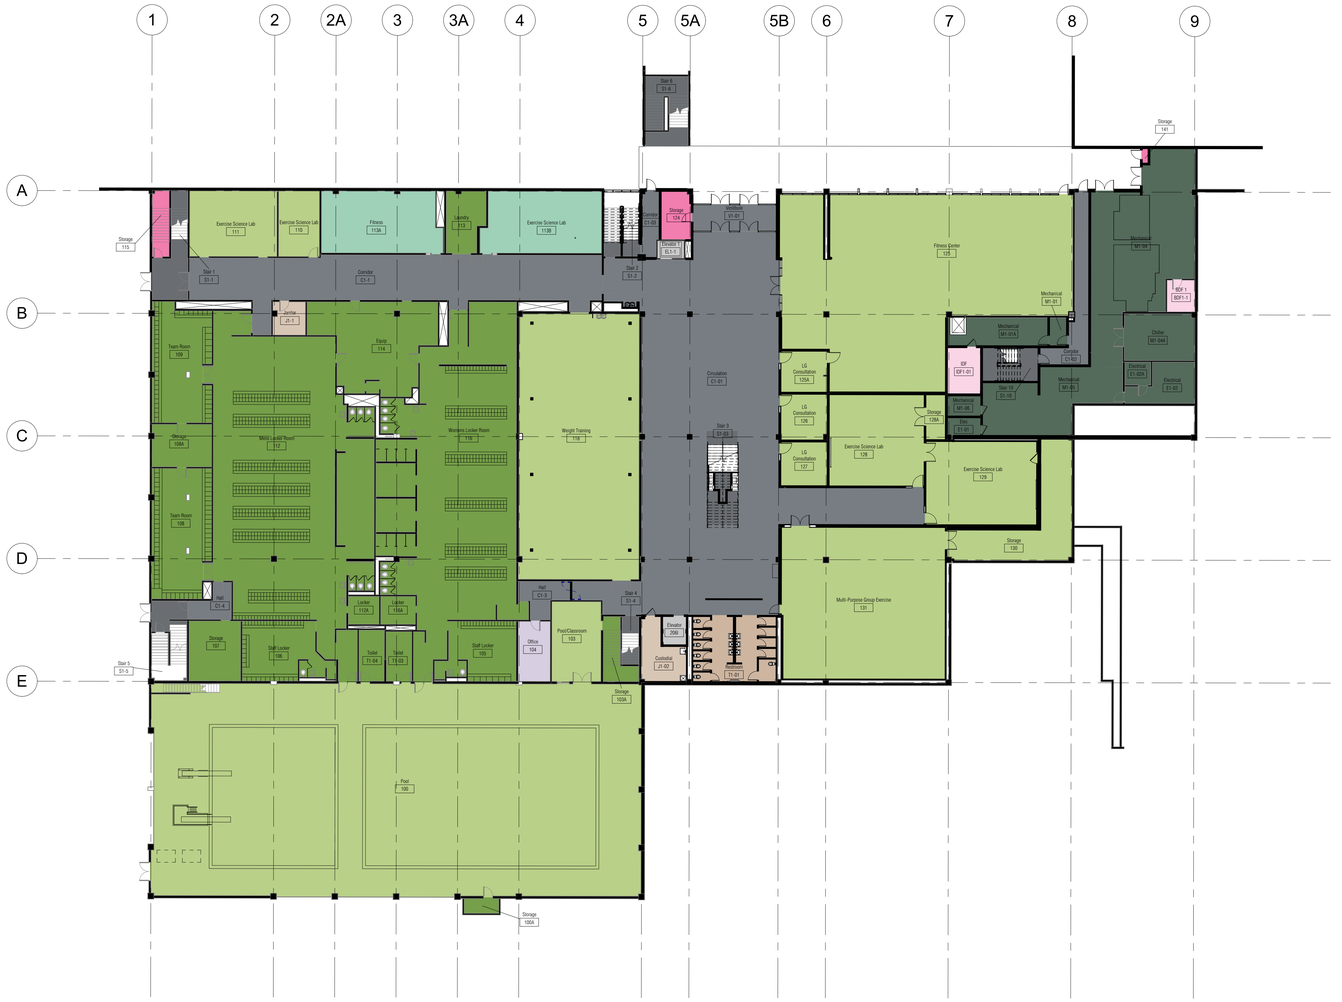

Room Legend

- 050 Inactive Area
- 060 Alteration or Conversion Area
- 070 Unfinished Area
- 080 Leased Space
- 110 Classroom
- 115 Classroom Service
- 210 Class Laboratory
- 215 Class Laboratory Service
- 220 Open Laboratory
- 225 Open Laboratory Service
- 250 Research/Nonclass Laboratory
- 255 Research/Nonclass Laboratory Service
- 310 Office
- 315 Office Service
- 350 Conference Room
- 355 Conference Room Service
- 410 Study Room
- 420 Stack
- 430 Open-Stack Study Room
- 440 Processing Room
- 455 Study Service
- 510 Armory
- 515 Armory Service
- 520 Athletic Or Physical Education
- 523 Athletic Facilities Spectator Seating
- 525 Athletic Or Physical Education Service
- 530 Media Production
- 535 Media Production Service
- 540 Clinic
- 545 Clinic Service
- 550 Demonstration
- 555 Demonstration Service
- 560 Field Building
- 570 Animal Facilities
- 575 Animal Facilities Service
- 580 Greenhouse
- 585 Greenhouse Service
- 590 Other (All Purpose)
- 610 Assembly
- 615 Assembly Service
- 620 Exhibition
- 625 Exhibition Service
- 630 Food Facility
- 635 Food Facility Service
- 640 Day Care
- 645 Day Care Service
- 650 Lounge
- 655 Lounge Service
- 660 Merchandising
- 660 Merchandising
- 665 Merchandising Service
- 670 Recreation
- 675 Recreation Service
- 680 Meeting Room
- 685 Meeting Room Service
- 710 Central Computer Or Telecommunications
- 715 Central Computer Or Telecommunications Service
- 720 Shop
- 725 Shop Service
- 730 Central Storage
- 735 Central Storage Service
- 740 Vehicle Storage
- 745 Vehicle Storage Service
- 750 Central Service
- 755 Central Service Support
- 760 Hazardous Materials Storage
- 770 Hazardous Waste Storage
- 775 Hazardous Waste Service
- 780 Unit Storage
- 810 Patient Bedroom
- 815 Patient Bedroom Service
- 820 Patient Bath
- 830 Nurse Station
- 835 Nurse Station Service
- 840 Surgery
- 845 Surgery Service
- 850 Treatment/Examination
- 850 Treatment/Examination Clinic
- 855 Treatment/Examination Clinic Service
- 855 Treatment/Examination Service
- 860 Diagnostic Service Laboratory
- 865 Diagnostic Service Lab Support
- 870 Central Supplies
- 880 Public Waiting
- 890 Staff On-Call Facility
- 895 Staff On-Call Facility Service
- 910 Sleep/Study w/out Toilet or Bath
- 919 Toilet or Bath
- 920 Sleep/Study With Toilet or Bath
- 935 Sleep/Study Service
- 950 Apartment
- 955 Apartment Service
- 970 House
- W01 Bridge/Tunnel
- W02 Elevator
- W03 Escalator
- W04 Loading Dock
- W05 Lobby
- W06 Public Corridor
- W07 Stairway
- WWW Circulation Area
- X01 Custodial Supply Closet
- X02 Janitor Room
- X03 Public Rest Room
- X04 Trash Room
- X05 Non-Public Rest Room
- XXX Building Service Area
- Y01 Central Utility Plant
- Y02 Fuel Room
- Y03 Shaft
- Y04 Utility/Mechanical Space
- YYY Mechanical Area

1 HEALTH TECHNOLOGY BUILDING (HT) FLOOR PLAN - LEVEL 01

SCALE: 1" = 20'-0"

CLIENT

Portland Community College

12000 SW 49TH AVENUE
PORTLAND, OREGON 97219

ISSUES

No.	DESCRIPTION	DATE
01	INITIAL DRAFT FOR SPACE ALLOCATION REVIEW	2024/11/08

ARCADIS
830 NE Holladay Street
Portland, OR 97232, USA
tel 503 226 6950 fax 503 273 9192

PROJECT

Portland Community College Space Utilization

Sylvania Campus
12000 SW 49th Ave.
Portland, OR 97219

PROJECT NO: 146047

SHEET TITLE

Sylvania Campus Building Plans - Health Technology Building (HT)

SHEET NUMBER

A414

SCALE CHECK
1 in

Room Legend

- 050 Inactive Area
- 060 Alteration or Conversion Area
- 070 Unfinished Area
- 080 Leased Space
- 110 Classroom
- 115 Classroom Service
- 210 Class Laboratory
- 215 Class Laboratory Service
- 220 Open Laboratory
- 225 Open Laboratory Service
- 250 Research/Nonclass Laboratory
- 255 Research/Nonclass Laboratory Service
- 310 Office
- 315 Office Service
- 350 Conference Room
- 355 Conference Room Service
- 410 Study Room
- 420 Stack
- 430 Open-Stack Study Room
- 440 Processing Room
- 455 Study Service
- 510 Armory
- 515 Armory Service
- 520 Athletic Or Physical Education
- 523 Athletic Facilities Spectator Seating
- 525 Athletic Or Physical Education Service
- 530 Media Production
- 535 Media Production Service
- 540 Clinic
- 545 Clinic Service
- 550 Demonstration
- 555 Demonstration Service
- 560 Field Building
- 570 Animal Facilities
- 575 Animal Facilities Service
- 580 Greenhouse
- 585 Greenhouse Service
- 590 Other (All Purpose)
- 610 Assembly
- 615 Assembly Service
- 620 Exhibition
- 625 Exhibition Service
- 630 Food Facility
- 635 Food Facility Service
- 640 Day Care
- 645 Day Care Service
- 650 Lounge
- 655 Lounge Service
- 660 Merchandising
- 665 Merchandising Service
- 670 Recreation
- 675 Recreation Service
- 680 Meeting Room
- 685 Meeting Room Service
- 710 Central Computer Or Telecommunications
- 715 Central Computer Or Telecommunications Service
- 720 Shop
- 725 Shop Service
- 730 Central Storage
- 735 Central Storage Service
- 740 Vehicle Storage
- 745 Vehicle Storage Service
- 750 Central Service
- 755 Central Service Support
- 760 Hazardous Materials Storage
- 770 Hazardous Waste Storage
- 775 Hazardous Waste Service
- 780 Unit Storage
- 810 Patient Bedroom
- 815 Patient Bedroom Service
- 820 Patient Bath
- 830 Nurse Station
- 835 Nurse Station Service
- 840 Surgery
- 845 Surgery Service
- 850 Treatment/Examination
- 850 Treatment/Examination Clinic
- 855 Treatment/Examination Clinic Service
- 855 Treatment/Examination Service
- 860 Diagnostic Service Laboratory
- 865 Diagnostic Service Lab Support
- 870 Central Supplies
- 880 Public Waiting
- 890 Staff On-Call Facility
- 895 Staff On-Call Facility Service
- 910 Sleep/Study w/out Toilet or Bath
- 919 Toilet or Bath
- 920 Sleep/Study With Toilet or Bath
- 935 Sleep/Study Service
- 950 Apartment
- 955 Apartment Service
- 970 House
- W01 Bridge/Tunnel
- W02 Elevator
- W03 Escalator
- W04 Loading Dock
- W05 Lobby
- W06 Public Corridor
- W07 Stairway
- WWW Circulation Area
- X01 Custodial Supply Closet
- X02 Janitor Room
- X03 Public Rest Room
- X04 Trash Room
- X05 Non-Public Rest Room
- XXX Building Service Area
- Y01 Central Utility Plant
- Y02 Fuel Room
- Y03 Shaft
- Y04 Utility/Mechanical Space
- YYY Mechanical Area

1 HEALTH TECHNOLOGY BUILDING (HT) FLOOR PLAN - LEVEL 02

SCALE: 1" = 20'-0"

CLIENT

Portland Community College

12000 SW 49TH AVENUE
PORTLAND, OREGON 97219

ISSUES

No.	DESCRIPTION	DATE
01	INITIAL DRAFT FOR SPACE ALLOCATION REVIEW	2024/11/08

ARCADIS
830 NE Holladay Street
Portland, OR 97232, USA
tel 503 226 6950 fax 503 273 9192

PROJECT

Portland Community College Space Utilization

Sylvania Campus
12000 SW 49th Ave.
Portland, OR 97219

PROJECT NO: 146047

SHEET TITLE

Sylvania Campus Building Plans - Health Technology Building (HT)

SHEET NUMBER

A415

SCALE CHECK
1 in

1 HEALTH TECHNOLOGY BUILDING (HT) FLOOR PLAN - LEVEL 03

SCALE: 1" = 20'-0"

CLIENT

Portland Community College

12000 SW 49TH AVENUE
PORTLAND, OREGON 97219

ISSUES

No.	DESCRIPTION	DATE
01	INITIAL DRAFT FOR SPACE ALLOCATION REVIEW	2024/11/08

Room Legend

- 050 Inactive Area
- 060 Alteration or Conversion Area
- 070 Unfinished Area
- 080 Leased Space
- 110 Classroom
- 115 Classroom Service
- 210 Class Laboratory
- 215 Class Laboratory Service
- 220 Open Laboratory
- 225 Open Laboratory Service
- 250 Research/Nonclass Laboratory
- 255 Research/Nonclass Laboratory Service
- 310 Office
- 315 Office Service
- 350 Conference Room
- 355 Conference Room Service
- 410 Study Room
- 420 Stack
- 430 Open-Stack Study Room
- 440 Processing Room
- 455 Study Service
- 510 Armory
- 515 Armory Service
- 520 Athletic Or Physical Education
- 523 Athletic Facilities Spectator Seating
- 525 Athletic Or Physical Education Service
- 530 Media Production
- 535 Media Production Service
- 540 Clinic
- 545 Clinic Service
- 550 Demonstration
- 555 Demonstration Service
- 560 Field Building
- 570 Animal Facilities
- 575 Animal Facilities Service
- 580 Greenhouse
- 585 Greenhouse Service
- 590 Other (All Purpose)
- 610 Assembly
- 615 Assembly Service
- 620 Exhibition
- 625 Exhibition Service
- 630 Food Facility
- 635 Food Facility Service
- 640 Day Care
- 645 Day Care Service
- 650 Lounge
- 655 Lounge Service
- 660 Merchandising
- 665 Merchandising Service
- 670 Recreation
- 675 Recreation Service
- 680 Meeting Room
- 685 Meeting Room Service
- 710 Central Computer Or Telecommunications
- 715 Central Computer Or Telecommunications Service
- 720 Shop
- 725 Shop Service
- 730 Central Storage
- 735 Central Storage Service
- 740 Vehicle Storage
- 745 Vehicle Storage Service
- 750 Central Service
- 755 Central Service Support
- 760 Hazardous Materials Storage
- 770 Hazardous Waste Storage
- 775 Hazardous Waste Service
- 780 Unit Storage
- 810 Patient Bedroom
- 815 Patient Bedroom Service
- 820 Patient Bath
- 830 Nurse Station
- 835 Nurse Station Service
- 840 Surgery
- 845 Surgery Service
- 850 Treatment/Examination
- 850 Treatment/Examination Clinic
- 855 Treatment/Examination Clinic Service
- 855 Treatment/Examination Service
- 860 Diagnostic Service Laboratory
- 865 Diagnostic Service Lab Support
- 870 Central Supplies
- 880 Public Waiting
- 890 Staff On-Call Facility
- 895 Staff On-Call Facility Service
- 910 Sleep/Study w/out Toilet or Bath
- 919 Toilet or Bath
- 920 Sleep/Study With Toilet or Bath
- 935 Sleep/Study Service
- 950 Apartment
- 955 Apartment Service
- 970 House
- W01 Bridge/Tunnel
- W02 Elevator
- W03 Escalator
- W04 Loading Dock
- W05 Lobby
- W06 Public Corridor
- W07 Stairway
- WWW Circulation Area
- X01 Custodial Supply Closet
- X02 Janitor Room
- X03 Public Rest Room
- X04 Trash Room
- X05 Non-Public Rest Room
- XXX Building Service Area
- Y01 Central Utility Plant
- Y02 Fuel Room
- Y03 Shaft
- Y04 Utility/Mechanical Space
- YYY Mechanical Area

ARCADIS
830 NE Holladay Street
Portland, OR 97232, USA
tel 503 226 6950 fax 503 273 9192

PROJECT

Portland Community College Space Utilization

Sylvania Campus
12000 SW 49th Ave.
Portland, OR 97219

PROJECT NO: 146047

SHEET TITLE

Sylvania Campus Building Plans - Health Technology Building (HT)

SHEET NUMBER

A416

SCALE CHECK 1 inch

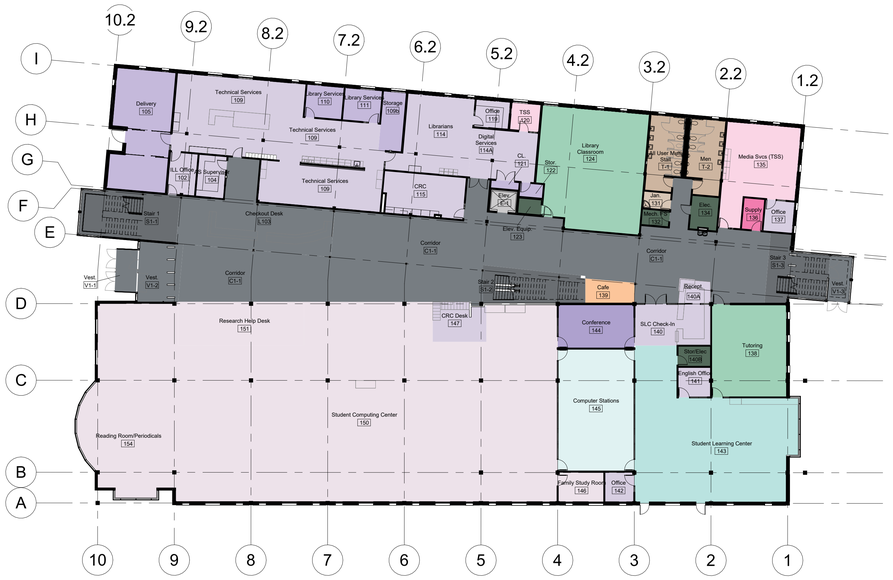

1 LIBRARY (LIB) FLOOR PLAN - LEVEL 01

SCALE: 1" = 20'-0"

2 LIBRARY (LIB) FLOOR PLAN - LEVEL 02

SCALE: 1" = 20'-0"

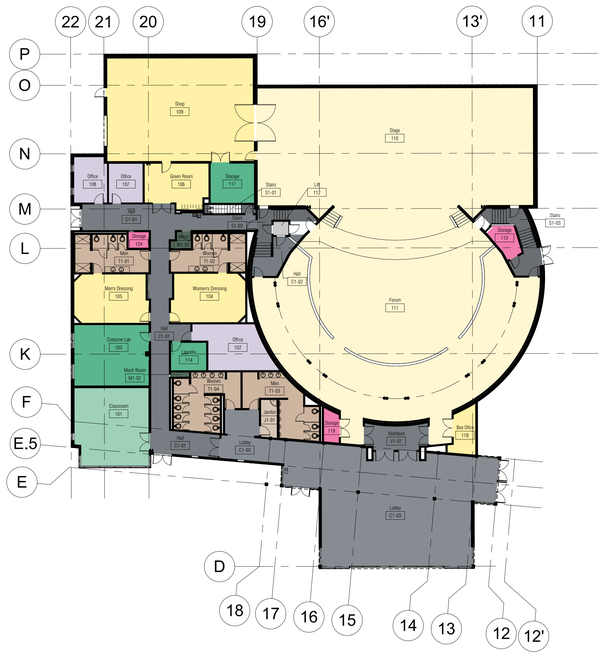

3 PERFORMING ARTS CENTER (PAC) FLOOR PLAN - LEVEL 01

SCALE: 1" = 20'-0"

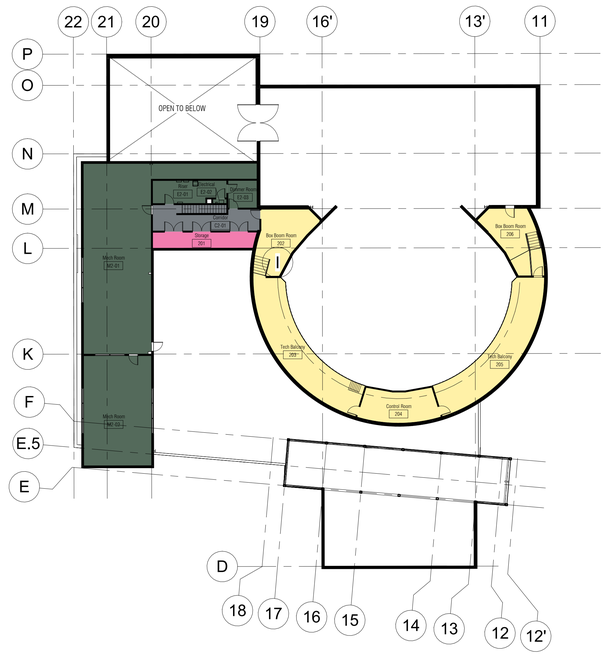

4 PERFORMING ARTS CENTER (PAC) FLOOR PLAN - LEVEL 02

SCALE: 1" = 20'-0"

CLIENT

Portland Community College

12000 SW 49TH AVENUE
PORTLAND, OREGON 97219

ISSUES

No.	DESCRIPTION	DATE
01	INITIAL DRAFT FOR SPACE ALLOCATION REVIEW	2024/11/08

Room Legend

- 050 Inactive Area
- 060 Alteration or Conversion Area
- 070 Unfinished Area
- 080 Leased Space
- 110 Classroom
- 115 Classroom Service
- 210 Class Laboratory
- 215 Class Laboratory Service
- 220 Open Laboratory
- 225 Open Laboratory Service
- 250 Research/Nonclass Laboratory
- 255 Research/Nonclass Laboratory Service
- 310 Office
- 315 Office Service
- 350 Conference Room
- 355 Conference Room Service
- 410 Study Room
- 420 Stack
- 430 Open-Stack Study Room
- 440 Processing Room
- 455 Study Service
- 510 Armory
- 515 Armory Service
- 520 Athletic Or Physical Education
- 523 Athletic Facilities Spectator Seating
- 525 Athletic Or Physical Education Service
- 530 Media Production
- 535 Media Production Service
- 540 Clinic
- 545 Clinic Service
- 550 Demonstration
- 555 Demonstration Service
- 560 Field Building
- 570 Animal Facilities
- 575 Animal Facilities Service
- 580 Greenhouse
- 585 Greenhouse Service
- 590 Other (All Purposes)
- 610 Assembly
- 615 Assembly Service
- 620 Exhibition
- 625 Exhibition Service
- 630 Food Facility
- 635 Food Facility Service
- 640 Day Care
- 645 Day Care Service
- 650 Lounge
- 655 Lounge Service
- 660 Merchandising
- 660 Merchandising
- 665 Merchandising Service
- 670 Recreation
- 675 Recreation Service
- 680 Meeting Room
- 685 Meeting Room Service
- 710 Central Computer Or Telecommunications
- 715 Central Computer Or Telecommunications Service
- 720 Shop
- 725 Shop Service
- 730 Central Storage
- 735 Central Storage Service
- 740 Vehicle Storage
- 745 Vehicle Storage Service
- 750 Central Service
- 755 Central Service Support
- 760 Hazardous Materials Storage
- 770 Hazardous Waste Storage
- 775 Hazardous Waste Service
- 780 Unit Storage
- 810 Patient Bedroom
- 815 Patient Bedroom Service
- 820 Patient Bath
- 830 Nurse Station
- 835 Nurse Station Service
- 840 Surgery
- 845 Surgery Service
- 850 Treatment/Examination
- 850 Treatment/Examination Clinic
- 855 Treatment/Examination Clinic Service
- 855 Treatment/Examination Service
- 860 Diagnostic Service Laboratory
- 865 Diagnostic Service Lab Support
- 870 Central Supplies
- 880 Public Waiting
- 890 Staff On-Call Facility
- 895 Staff On-Call Facility Service
- 910 Sleep/Study w/out Toilet or Bath
- 919 Toilet or Bath
- 920 Sleep/Study With Toilet or Bath
- 935 Sleep/Study Service
- 950 Apartment
- 955 Apartment Service
- 970 House
- W01 Bridge/Tunnel
- W02 Elevator
- W03 Escalator
- W04 Loading Dock
- W05 Lobby
- W06 Public Corridor
- W07 Stairway
- WWW Circulation Area
- X01 Custodial Supply Closet
- X02 Janitor Room
- X03 Public Rest Room
- X04 Trash Room
- X05 Non-Public Rest Room
- XXX Building Service Area
- Y01 Central Utility Plant
- Y02 Fuel Room
- Y03 Shaft
- Y04 Utility/Mechanical Space
- YYY Mechanical Area

ARCADIS
830 NE Holladay Street
Portland, OR 97232, USA
tel 503 226 6950 fax 503 273 9192

PROJECT

Portland Community College Space Utilization

Sylvania Campus
12000 SW 49th Ave.
Portland, OR 97219

PROJECT NO: 146047

SHEET TITLE

Sylvania Campus Building Plans - Library (LIB)
Performing Arts Center (PAC)

SHEET NUMBER

A417

SCALE CHECK
1"

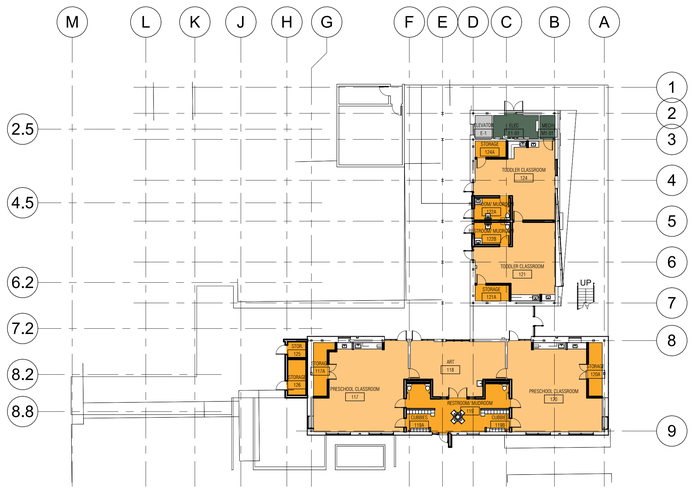

1 SOUTH CLASSROOM BUILDING (SCB) FLOOR PLAN - LEVEL 01

SCALE: 1" = 20'-0"

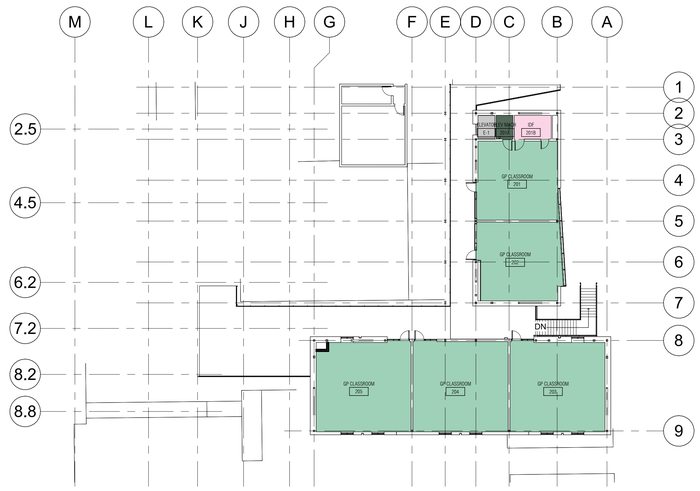

2 SOUTH CLASSROOM BUILDING (SCB) FLOOR PLAN - LEVEL 02

SCALE: 1" = 20'-0"

CLIENT

Portland Community College

12000 SW 49TH AVENUE
PORTLAND, OREGON 97219

ISSUES

No.	DESCRIPTION	DATE
01	INITIAL DRAFT FOR SPACE ALLOCATION REVIEW	2024/11/08

Room Legend

- 050 Inactive Area
- 060 Alteration or Conversion Area
- 070 Unfinished Area
- 080 Leased Space
- 110 Classroom
- 115 Classroom Service
- 210 Class Laboratory
- 215 Class Laboratory Service
- 220 Open Laboratory
- 225 Open Laboratory Service
- 250 Research/Nonclass Laboratory
- 255 Research/Nonclass Laboratory Service
- 310 Office
- 315 Office Service
- 350 Conference Room
- 355 Conference Room Service
- 410 Study Room
- 420 Stack
- 430 Open-Stack Study Room
- 440 Processing Room
- 455 Study Service
- 510 Armory
- 515 Armory Service
- 520 Athletic Or Physical Education
- 523 Athletic Facilities Spectator Seating
- 525 Athletic Or Physical Education Service
- 530 Media Production
- 535 Media Production Service
- 540 Clinic
- 545 Clinic Service
- 550 Demonstration
- 555 Demonstration Service
- 560 Field Building
- 570 Animal Facilities
- 575 Animal Facilities Service
- 580 Greenhouse
- 585 Greenhouse Service
- 590 Other (All Purpose)
- 610 Assembly
- 615 Assembly Service
- 620 Exhibition
- 625 Exhibition Service
- 630 Food Facility
- 635 Food Facility Service
- 640 Day Care
- 645 Day Care Service
- 650 Lounge
- 655 Lounge Service
- 660 Merchandising
- 665 Merchandising Service
- 670 Recreation
- 675 Recreation Service
- 680 Meeting Room
- 685 Meeting Room Service
- 710 Central Computer Or Telecommunications
- 715 Central Computer Or Telecommunications Service
- 720 Shop
- 725 Shop Service
- 730 Central Storage
- 735 Central Storage Service
- 740 Vehicle Storage
- 745 Vehicle Storage Service
- 750 Central Service
- 755 Central Service Support
- 760 Hazardous Materials Storage
- 770 Hazardous Waste Storage
- 775 Hazardous Waste Service
- 780 Unit Storage
- 810 Patient Bedroom
- 815 Patient Bedroom Service
- 820 Patient Bath
- 830 Nurse Station
- 835 Nurse Station Service
- 840 Surgery
- 845 Surgery Service
- 850 Treatment/Examination
- 850 Treatment/Examination Clinic
- 855 Treatment/Examination Clinic Service
- 855 Treatment/Examination Service
- 860 Diagnostic Service Laboratory
- 865 Diagnostic Service Lab Support
- 870 Central Supplies
- 880 Public Waiting
- 890 Staff On-Call Facility
- 895 Staff On-Call Facility Service
- 910 Sleep/Study w/out Toilet or Bath
- 919 Toilet or Bath
- 920 Sleep/Study With Toilet or Bath
- 935 Sleep/Study Service
- 950 Apartment
- 955 Apartment Service
- 970 House
- W01 Bridge/Tunnel
- W02 Elevator
- W03 Escalator
- W04 Loading Dock
- W05 Lobby
- W06 Public Corridor
- W07 Stairway
- WWW Circulation Area
- X01 Custodial Supply Closet
- X02 Janitor Room
- X03 Public Rest Room
- X04 Trash Room
- X05 Non-Public Rest Room
- XXX Building Service Area
- Y01 Central Utility Plant
- Y02 Fuel Room
- Y03 Shaft
- Y04 Utility/Mechanical Space
- YYY Mechanical Area

ARCADIS
830 NE Holladay Street
Portland, OR 97232, USA
tel 503 226 6950 fax 503 273 9192

PROJECT

Portland Community College Space Utilization

Sylvania Campus
12000 SW 49th Ave.
Portland, OR 97219

PROJECT NO: 146047

SHEET TITLE

Sylvania Campus Building Plans - South Classroom Building (SCB)

SHEET NUMBER

A418

SCALE CHECK
1 in

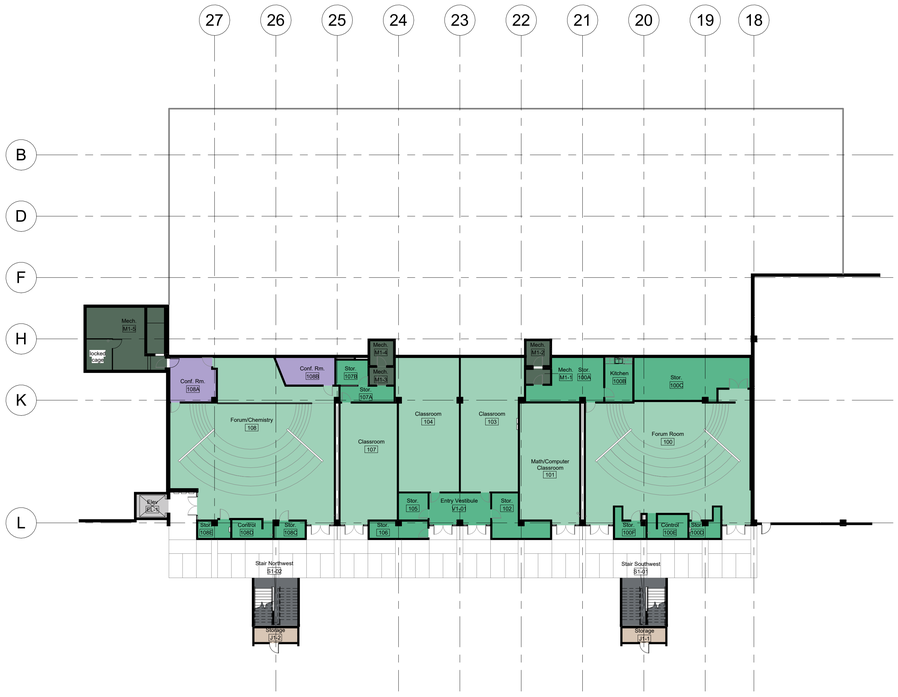

1 SCIENCE & TECHNOLOGY BUILDING (ST) FLOOR PLAN - LEVEL 01

SCALE: 1" = 20'-0"

2 SCIENCE & TECHNOLOGY BUILDING (ST) FLOOR PLAN - LEVEL 02

SCALE: 1" = 20'-0"

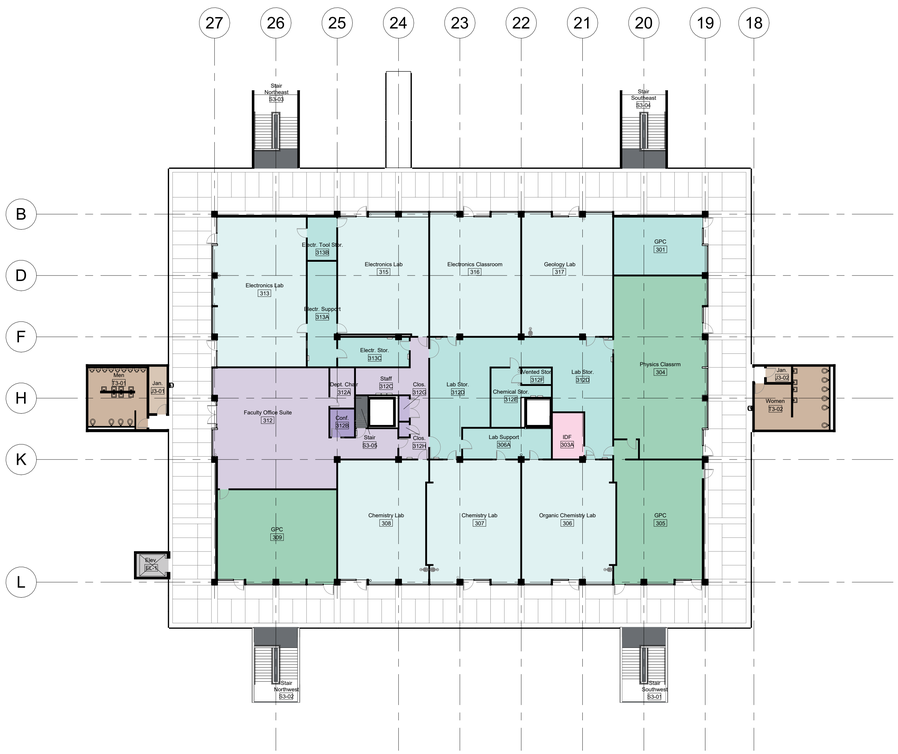

3 SCIENCE & TECHNOLOGY BUILDING (ST) FLOOR PLAN - LEVEL 03

SCALE: 1" = 20'-0"

CLIENT

Portland Community College

12000 SW 49TH AVENUE
PORTLAND, OREGON 97219

ISSUES

No.	DESCRIPTION	DATE
01	INITIAL DRAFT FOR SPACE ALLOCATION REVIEW	2024/11/08

Room Legend

- 050 Inactive Area
- 060 Alteration or Conversion Area
- 070 Unfinished Area
- 080 Leased Space
- 110 Classroom
- 115 Classroom Service
- 210 Class Laboratory
- 215 Class Laboratory Service
- 220 Open Laboratory
- 225 Open Laboratory Service
- 250 Research/Nonclass Laboratory
- 255 Research/Nonclass Laboratory Service
- 310 Office
- 315 Office Service
- 350 Conference Room
- 355 Conference Room Service
- 410 Study Room
- 420 Stack
- 430 Open-Stack Study Room
- 440 Processing Room
- 455 Study Service
- 510 Armory
- 515 Armory Service
- 520 Athletic Or Physical Education
- 523 Athletic Facilities Spectator Seating
- 525 Athletic Or Physical Education Service
- 530 Media Production
- 535 Media Production Service
- 540 Clinic
- 545 Clinic Service
- 550 Demonstration
- 555 Demonstration Service
- 560 Field Building
- 570 Animal Facilities
- 575 Animal Facilities Service
- 580 Greenhouse
- 585 Greenhouse Service
- 590 Other (All Purpose)
- 610 Assembly
- 615 Assembly Service
- 620 Exhibition
- 625 Exhibition Service
- 630 Food Facility
- 635 Food Facility Service
- 640 Day Care
- 645 Day Care Service
- 650 Lounge
- 655 Lounge Service
- 660 Merchandising
- 665 Merchandising Service
- 670 Recreation
- 675 Recreation Service
- 680 Meeting Room
- 685 Meeting Room Service
- 710 Central Computer Or Telecommunications
- 715 Central Computer Or Telecommunications Service
- 720 Shop
- 725 Shop Service
- 730 Central Storage
- 735 Central Storage Service
- 740 Vehicle Storage
- 745 Vehicle Storage Service
- 750 Central Service
- 755 Central Service Support
- 760 Hazardous Materials Storage
- 770 Hazardous Waste Storage
- 775 Hazardous Waste Service
- 780 Unit Storage
- 810 Patient Bedroom
- 815 Patient Bedroom Service
- 820 Patient Bath
- 830 Nurse Station
- 835 Nurse Station Service
- 840 Surgery
- 845 Surgery Service
- 850 Treatment/Examination
- 850 Treatment/Examination Clinic
- 855 Treatment/Examination Clinic Service
- 855 Treatment/Examination Service
- 860 Diagnostic Service Laboratory
- 865 Diagnostic Service Lab Support
- 870 Central Supplies
- 880 Public Waiting
- 890 Staff On-Call Facility
- 895 Staff On-Call Facility Service
- 910 Sleep/Study w/out Toilet or Bath
- 919 Toilet or Bath
- 920 Sleep/Study With Toilet or Bath
- 935 Sleep/Study Service
- 950 Apartment
- 955 Apartment Service
- 970 House
- W01 Bridge/Tunnel
- W02 Elevator
- W03 Escalator
- W04 Loading Dock
- W05 Lobby
- W06 Public Corridor
- W07 Stairway
- WWW Circulation Area
- X01 Custodial Supply Closet
- X02 Janitor Room
- X03 Public Rest Room
- X04 Trash Room
- X05 Non-Public Rest Room
- XXX Building Service Area
- Y01 Central Utility Plant
- Y02 Fuel Room
- Y03 Shaft
- Y04 Utility/Mechanical Space
- YYY Mechanical Area

ARCADIS
830 NE Holladay Street
Portland, OR 97232, USA
tel 503 226 6950 fax 503 273 9192

PROJECT

Portland Community College Space Utilization

Sylvania Campus
12000 SW 49th Ave.
Portland, OR 97219

PROJECT NO: 146047

SHEET TITLE

Sylvania Campus Building Plans - Science & Technology Building (ST)

SHEET NUMBER

A419

SCALE CHECK 1 in

N

1 TECHNOLOGY CLASSROOM BUILDING (TCB) FLOOR PLAN - LEVEL 01
SCALE: 1" = 20'-0"

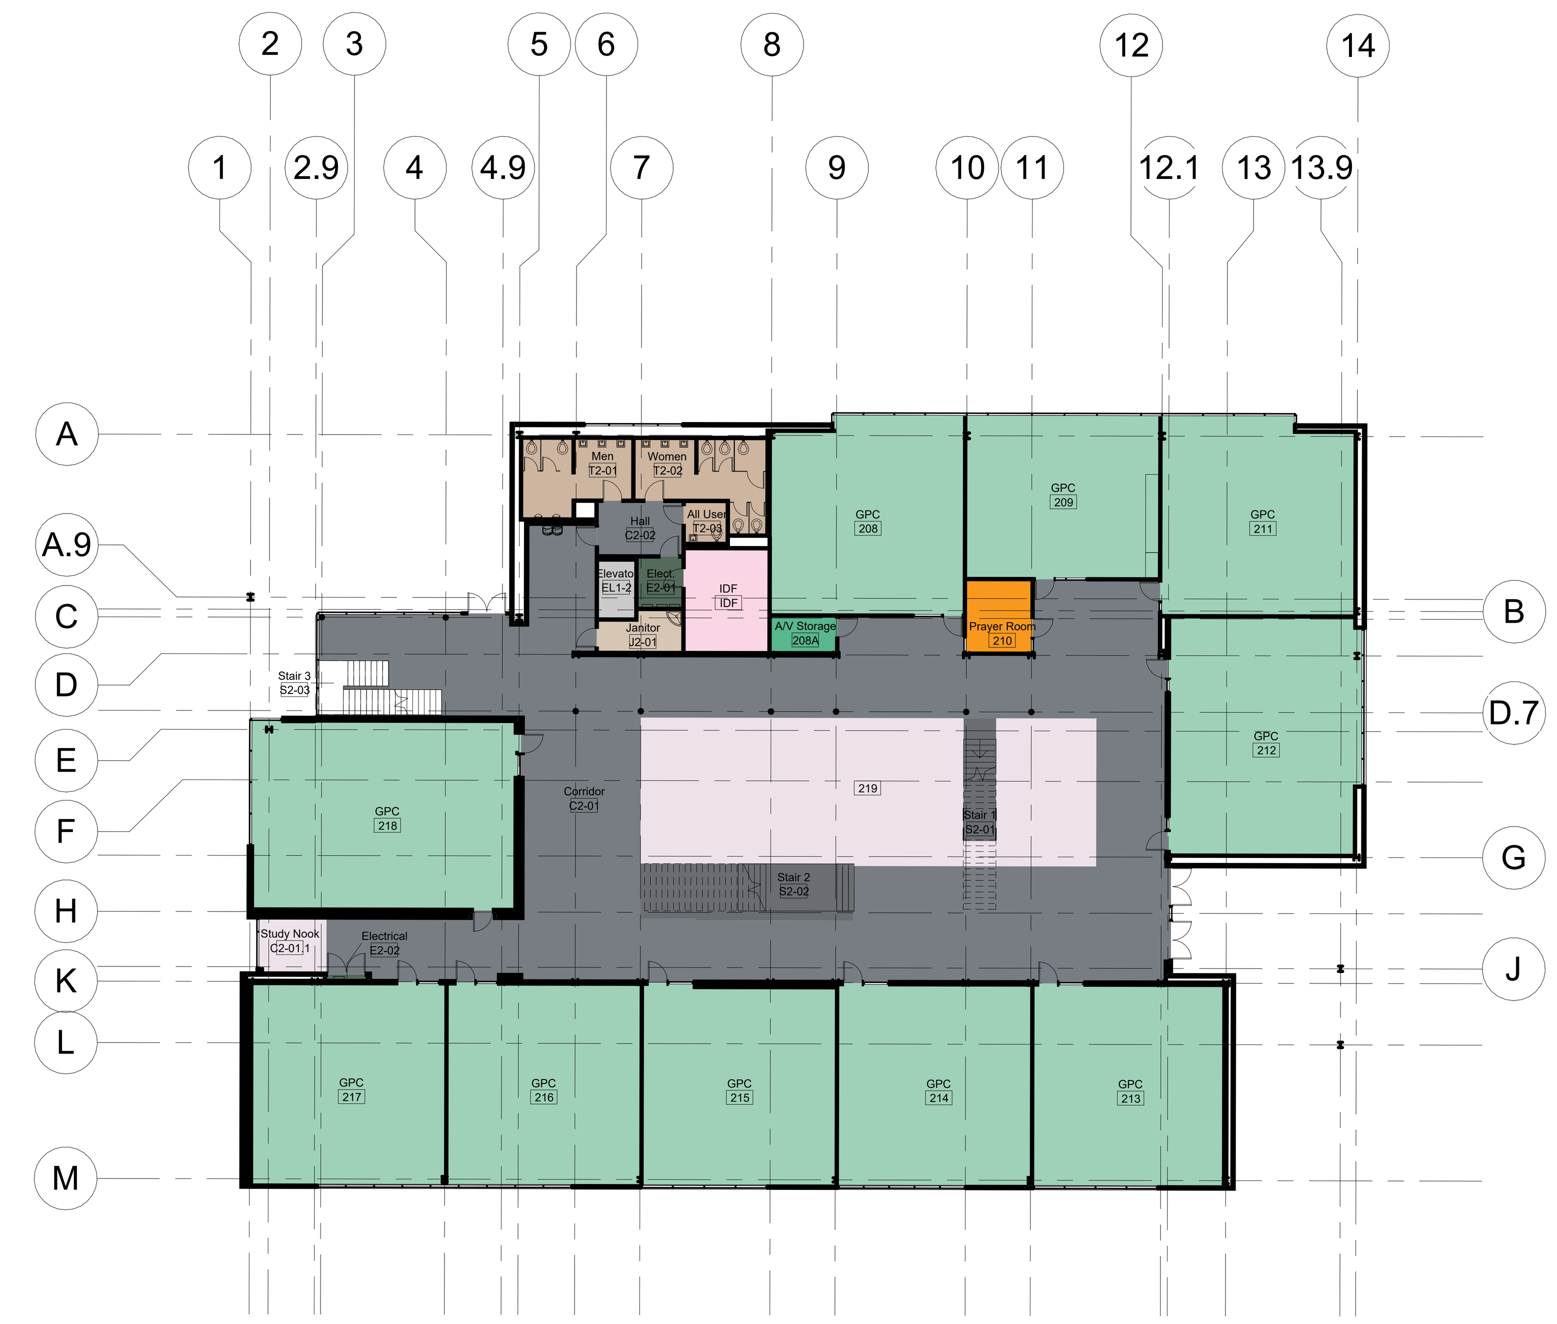

2 TECHNOLOGY CLASSROOM BUILDING (TCB) FLOOR PLAN - LEVEL 02
SCALE: 1" = 20'-0"

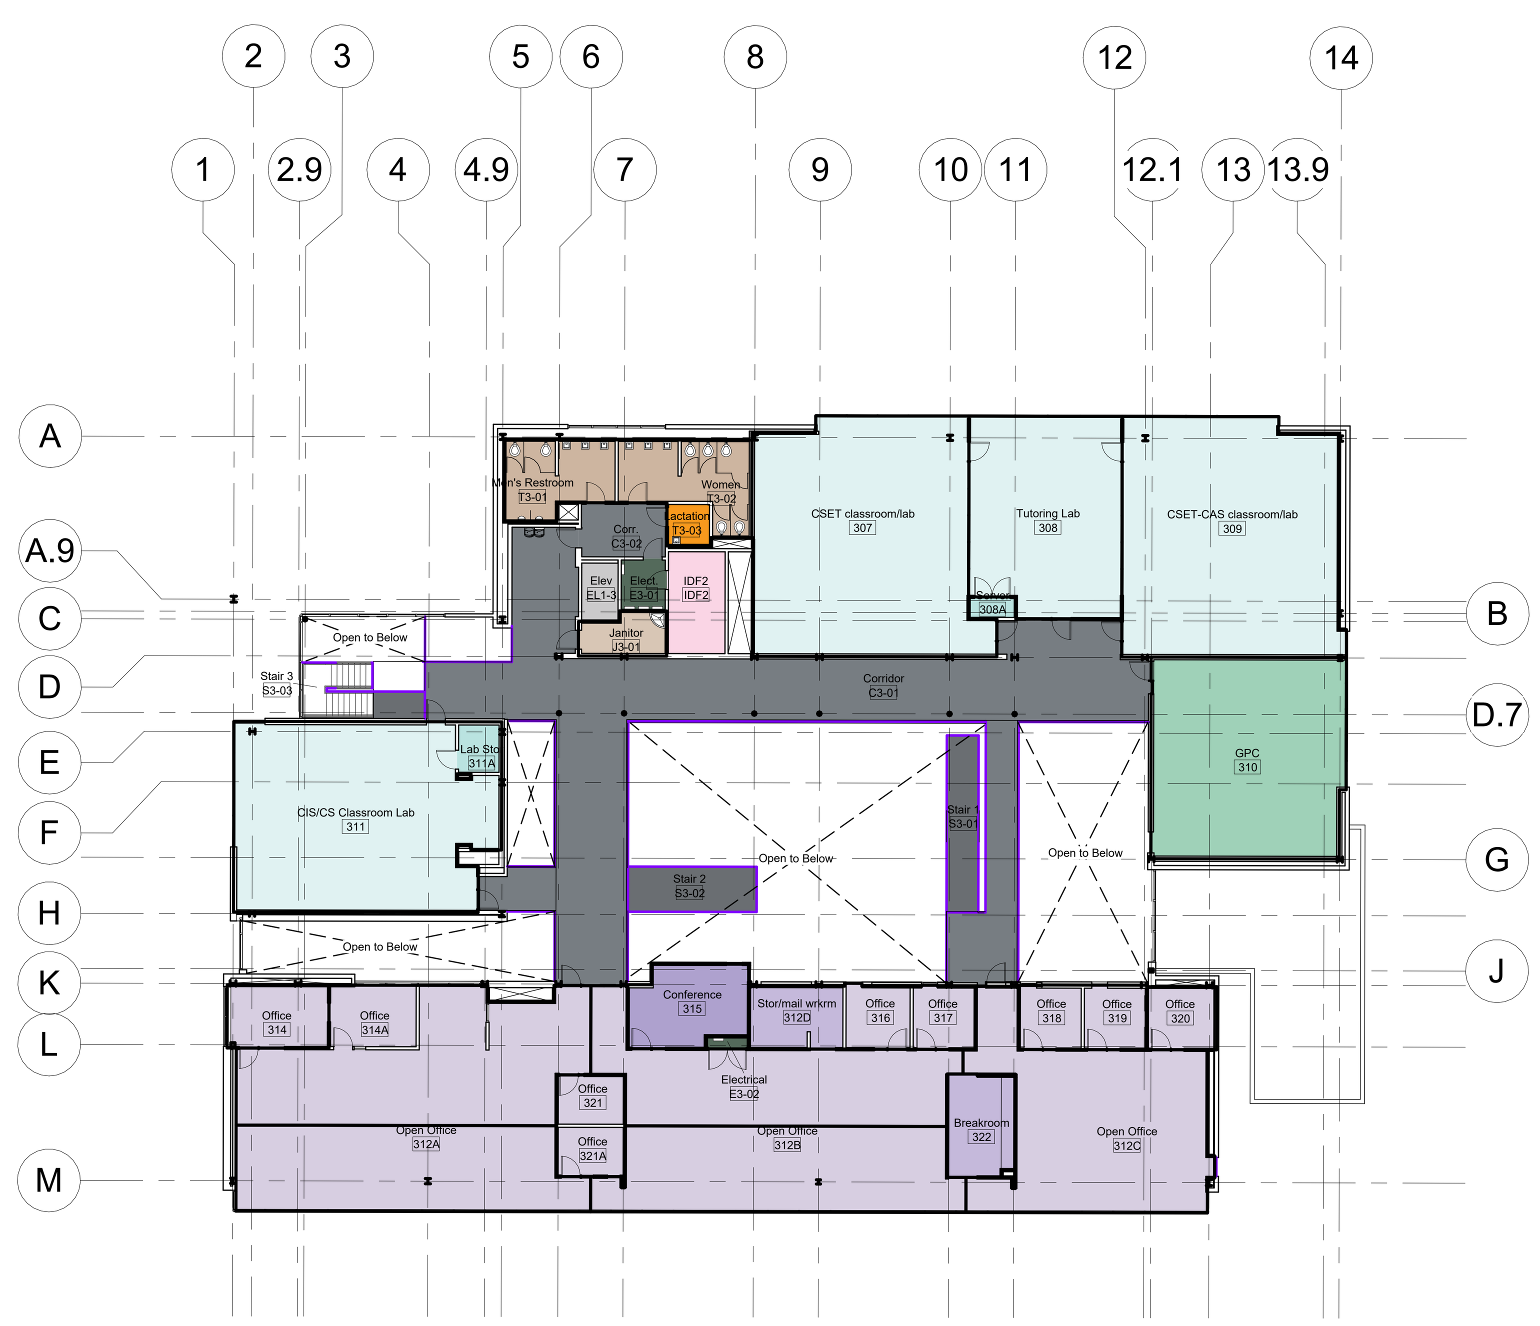

3 TECHNOLOGY CLASSROOM BUILDING (TCB) FLOOR PLAN - LEVEL 03
SCALE: 1" = 20'-0"

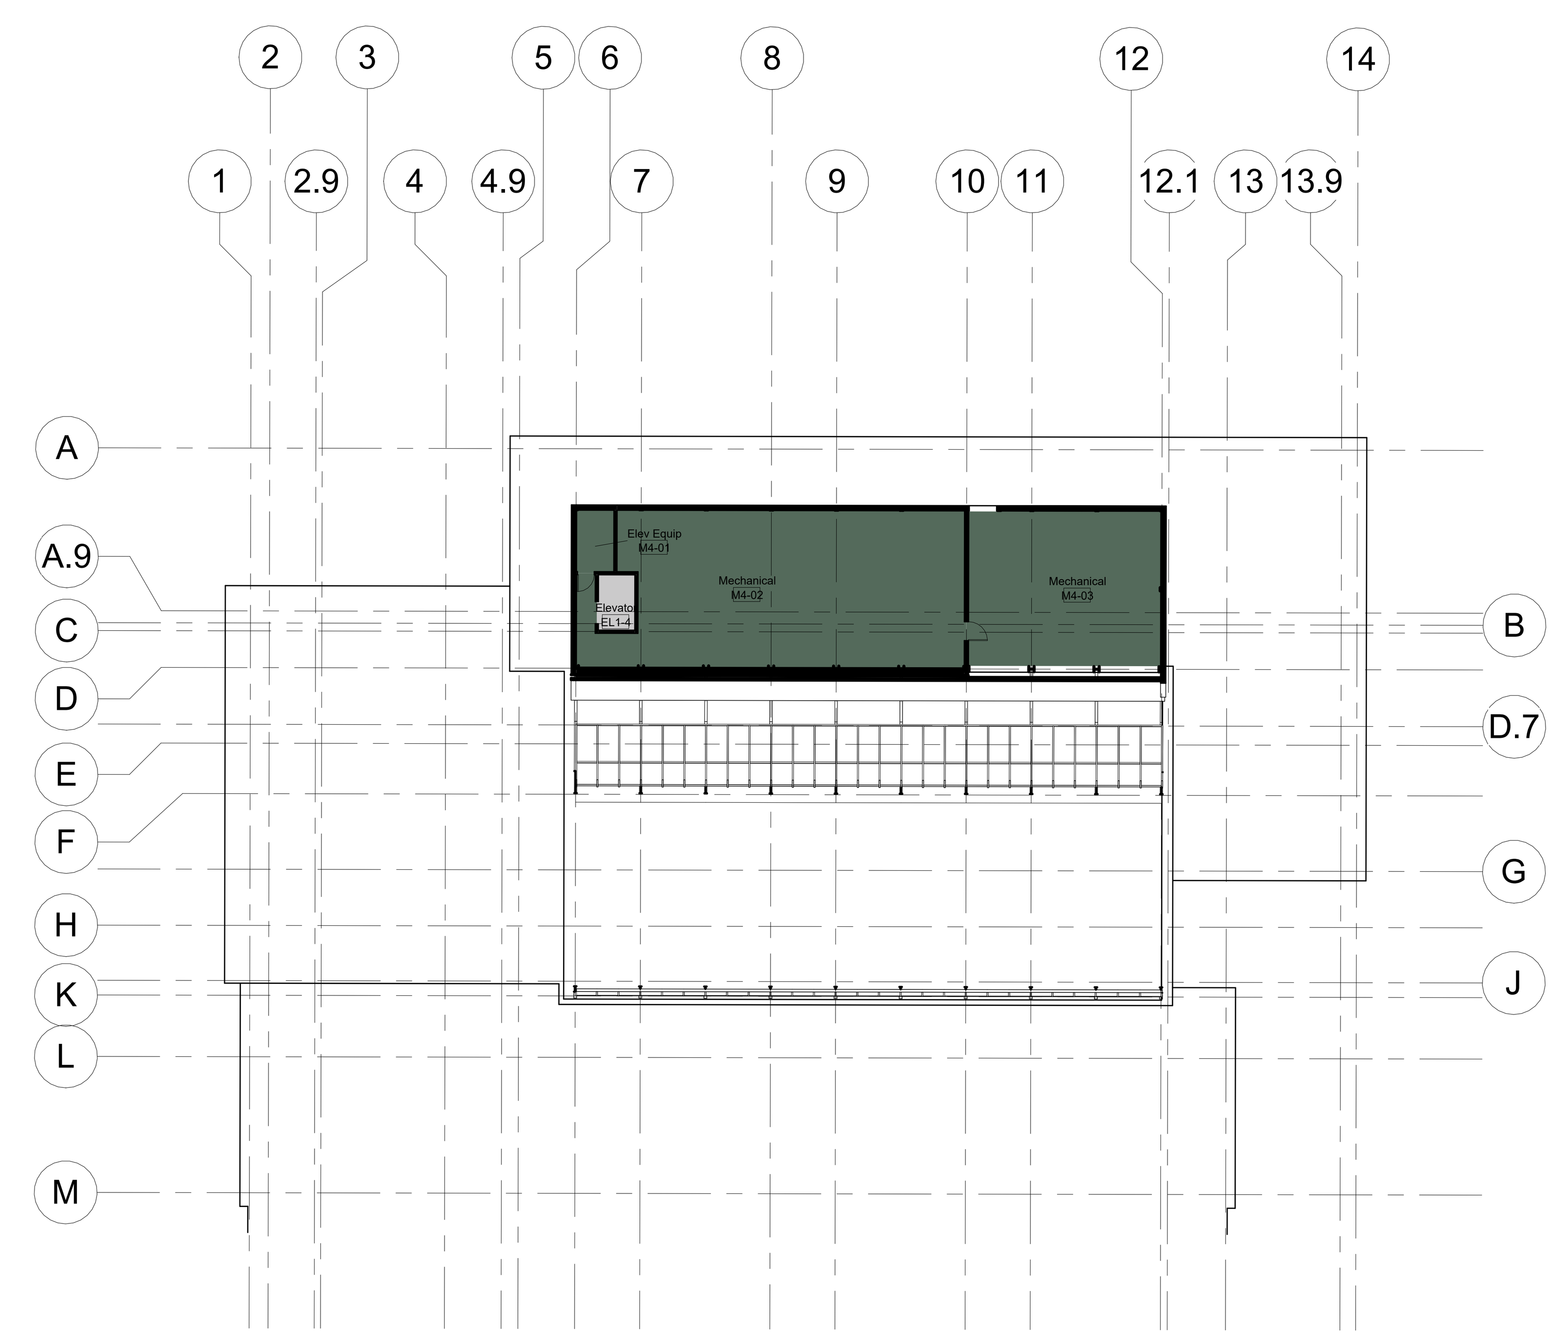

4 TECHNOLOGY CLASSROOM BUILDING (TCB) FLOOR PLAN - ROOF LEVEL
SCALE: 1" = 20'-0"

CLIENT

Portland Community College

12000 SW 49TH AVENUE
PORTLAND, OREGON 97219

ISSUES

No.	DESCRIPTION	DATE
01	INITIAL DRAFT FOR SPACE ALLOCATION REVIEW	2024/11/08

Room Legend

- 050 Inactive Area
- 060 Alteration or Conversion Area
- 070 Unfinished Area
- 080 Leased Space
- 110 Classroom
- 115 Classroom Service
- 210 Class Laboratory
- 215 Class Laboratory Service
- 220 Open Laboratory
- 225 Open Laboratory Service
- 250 Research/Nonclass Laboratory
- 255 Research/Nonclass Laboratory Service
- 310 Office
- 315 Office Service
- 350 Conference Room
- 355 Conference Room Service
- 410 Study Room
- 420 Stack
- 430 Open-Stack Study Room
- 440 Processing Room
- 455 Study Service
- 510 Armory
- 515 Armory Service
- 520 Athletic Or Physical Education
- 523 Athletic Facilities Spectator Seating
- 525 Athletic Or Physical Education Service
- 530 Media Production
- 535 Media Production Service
- 540 Clinic
- 545 Clinic Service
- 550 Demonstration
- 555 Demonstration Service
- 560 Field Building
- 570 Animal Facilities
- 575 Animal Facilities Service
- 580 Greenhouse
- 585 Greenhouse Service
- 590 Other (All Purpose)
- 610 Assembly
- 615 Assembly Service
- 620 Exhibition
- 625 Exhibition Service
- 630 Food Facility
- 635 Food Facility Service
- 640 Day Care
- 645 Day Care Service
- 650 Lounge
- 655 Lounge Service
- 660 Merchandising
- 660 Merchandising
- 665 Merchandising Service
- 670 Recreation
- 675 Recreation Service
- 680 Meeting Room
- 685 Meeting Room Service
- 710 Central Computer Or Telecommunications
- 715 Central Computer Or Telecommunications Service
- 720 Shop
- 725 Shop Service
- 730 Central Storage
- 735 Central Storage Service
- 740 Vehicle Storage
- 745 Vehicle Storage Service
- 750 Central Service
- 755 Central Service Support
- 760 Hazardous Materials Storage
- 770 Hazardous Waste Storage
- 775 Hazardous Waste Service
- 780 Unit Storage
- 810 Patient Bedroom
- 815 Patient Bedroom Service
- 820 Patient Bath
- 830 Nurse Station
- 835 Nurse Station Service
- 840 Surgery
- 845 Surgery Service
- 850 Treatment/Examination
- 850 Treatment/Examination Clinic
- 855 Treatment/Examination Clinic Service
- 855 Treatment/Examination Service
- 860 Diagnostic Service Laboratory
- 865 Diagnostic Service Lab Support
- 870 Central Supplies
- 880 Public Waiting
- 890 Staff On-Call Facility
- 895 Staff On-Call Facility Service
- 910 Sleep/Study w/out Toilet or Bath
- 919 Toilet or Bath
- 920 Sleep/Study With Toilet or Bath
- 935 Sleep/Study Service
- 950 Apartment
- 955 Apartment Service
- 970 House
- W01 Bridge/Tunnel
- W02 Elevator
- W03 Escalator
- W04 Loading Dock
- W05 Lobby
- W06 Public Corridor
- W07 Stairway
- WWW Circulation Area
- X01 Custodial Supply Closet
- X02 Janitor Room
- X03 Public Rest Room
- X04 Trash Room
- X05 Non-Public Rest Room
- XXX Building Service Area
- Y01 Central Utility Plant
- Y02 Fuel Room
- Y03 Shaft
- Y04 Utility/Mechanical Space
- YYY Mechanical Area

ARCADIS
830 NE Holladay Street
Portland, OR 97232, USA
tel 503 226 6950 fax 503 273 9192

PROJECT
Portland Community College Space Utilization

Sylvania Campus
12000 SW 49th Ave.
Portland, OR 97219

PROJECT NO: 146047

SHEET TITLE
Sylvania Campus Building Plans - Technology Classroom Building (TCB)

SCALE CHECK 1 in 10mm

SHEET NUMBER
A420

N

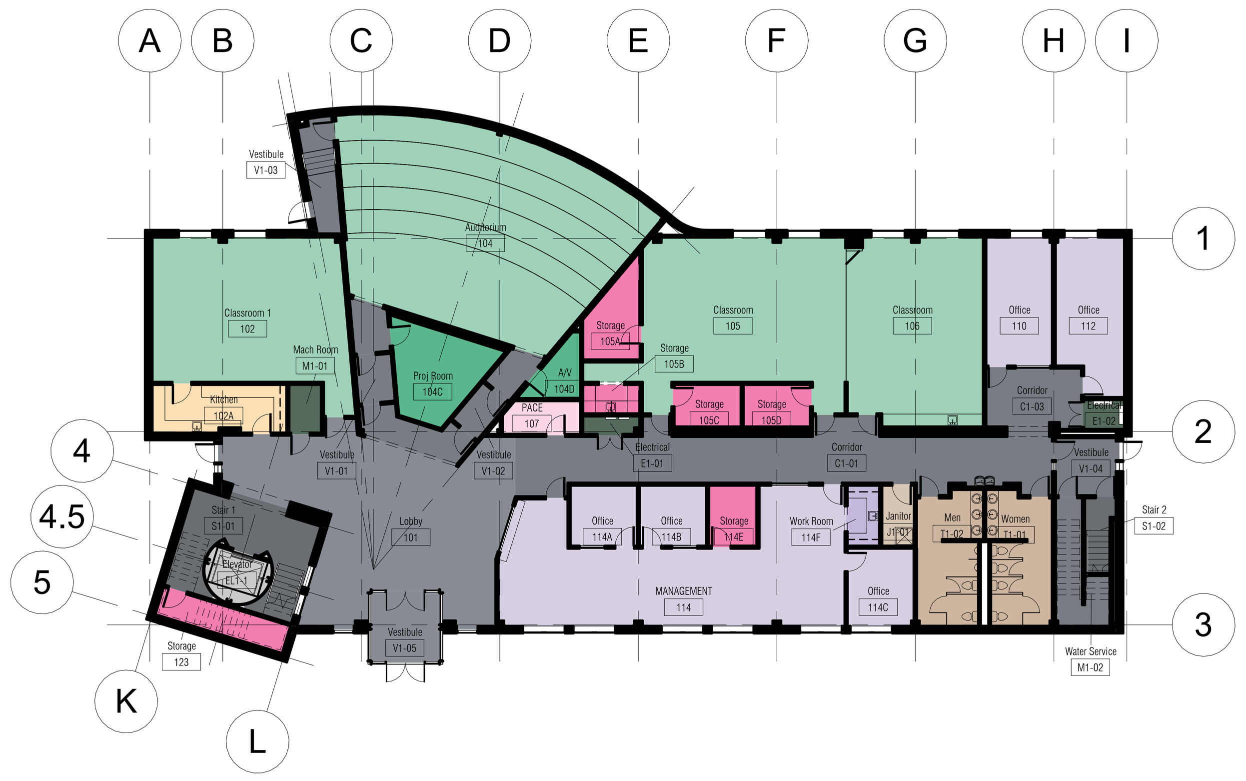

1 **CLIMB CENTER (CLIMB) FLOOR PLAN - LEVEL 01**
SCALE: 1" = 20'-0"

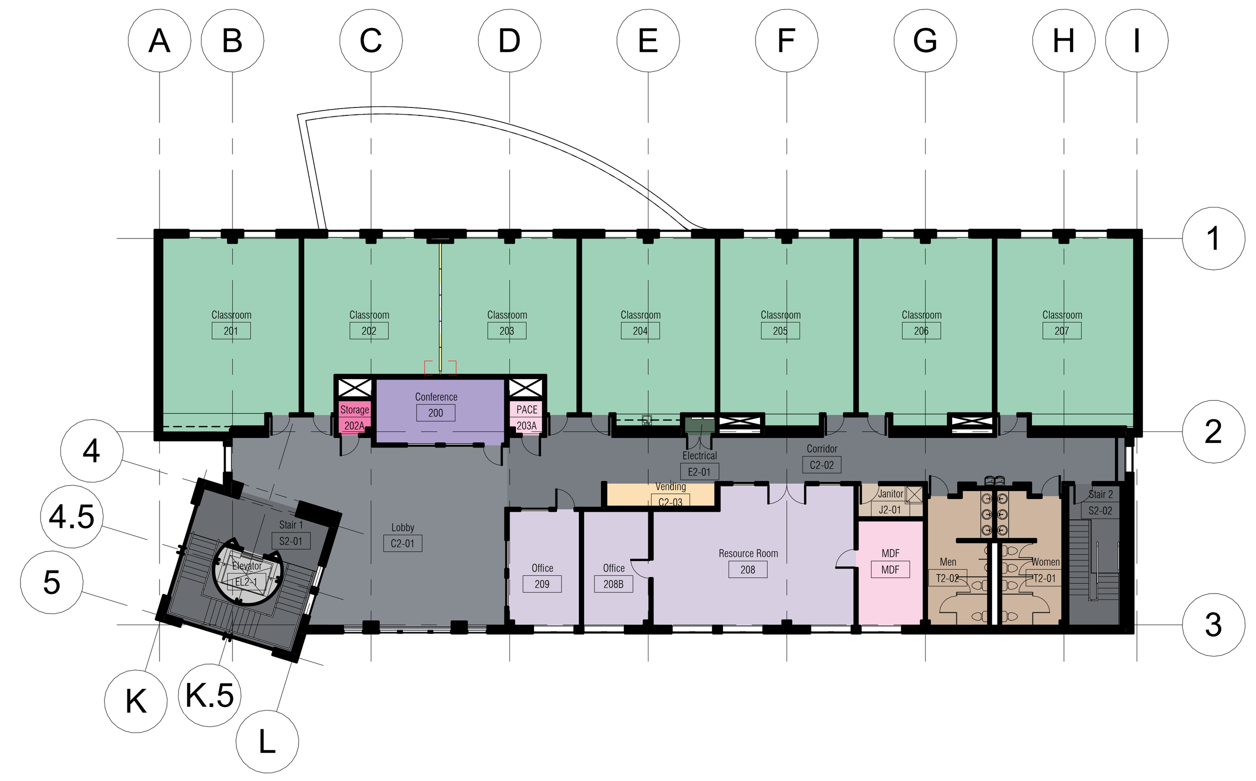

2 **CLIMB CENTER (CLIMB) FLOOR PLAN - LEVEL 02**
SCALE: 1" = 20'-0"

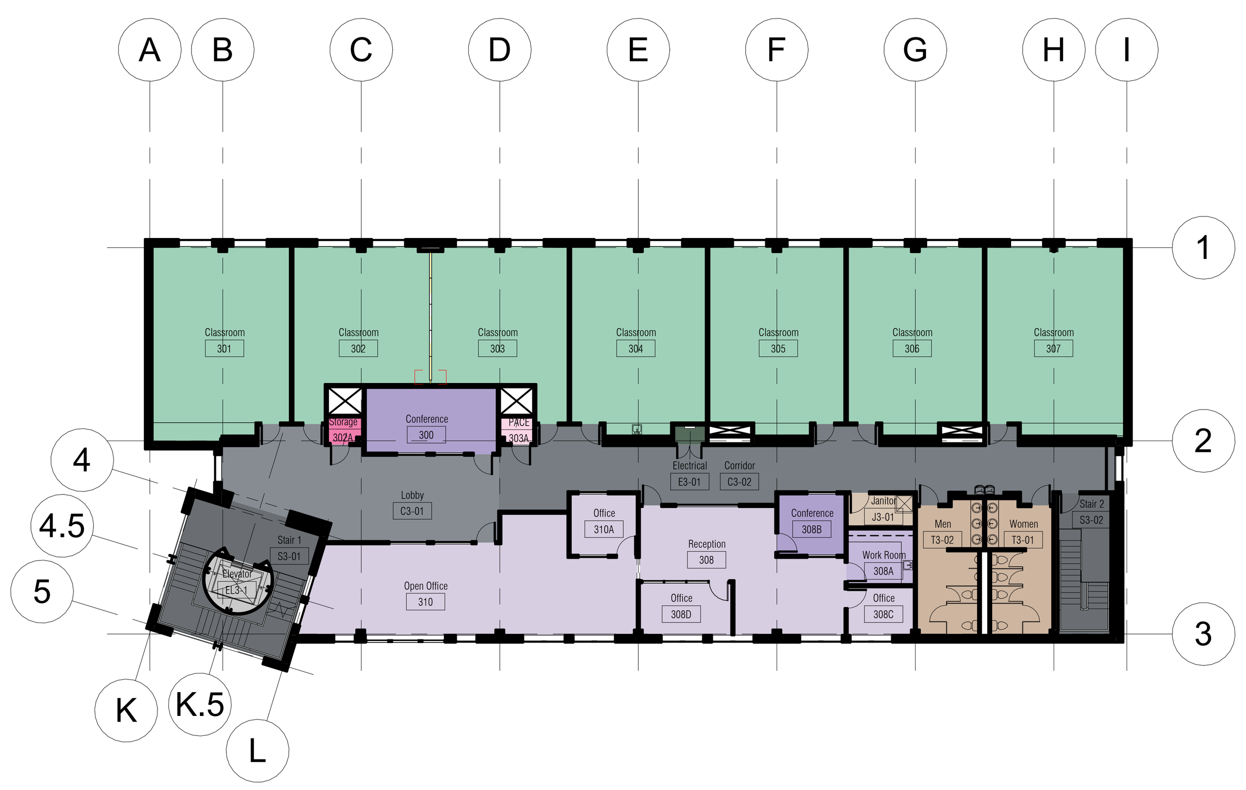

3 **CLIMB CENTER (CLIMB) FLOOR PLAN - LEVEL 03**
SCALE: 1" = 20'-0"

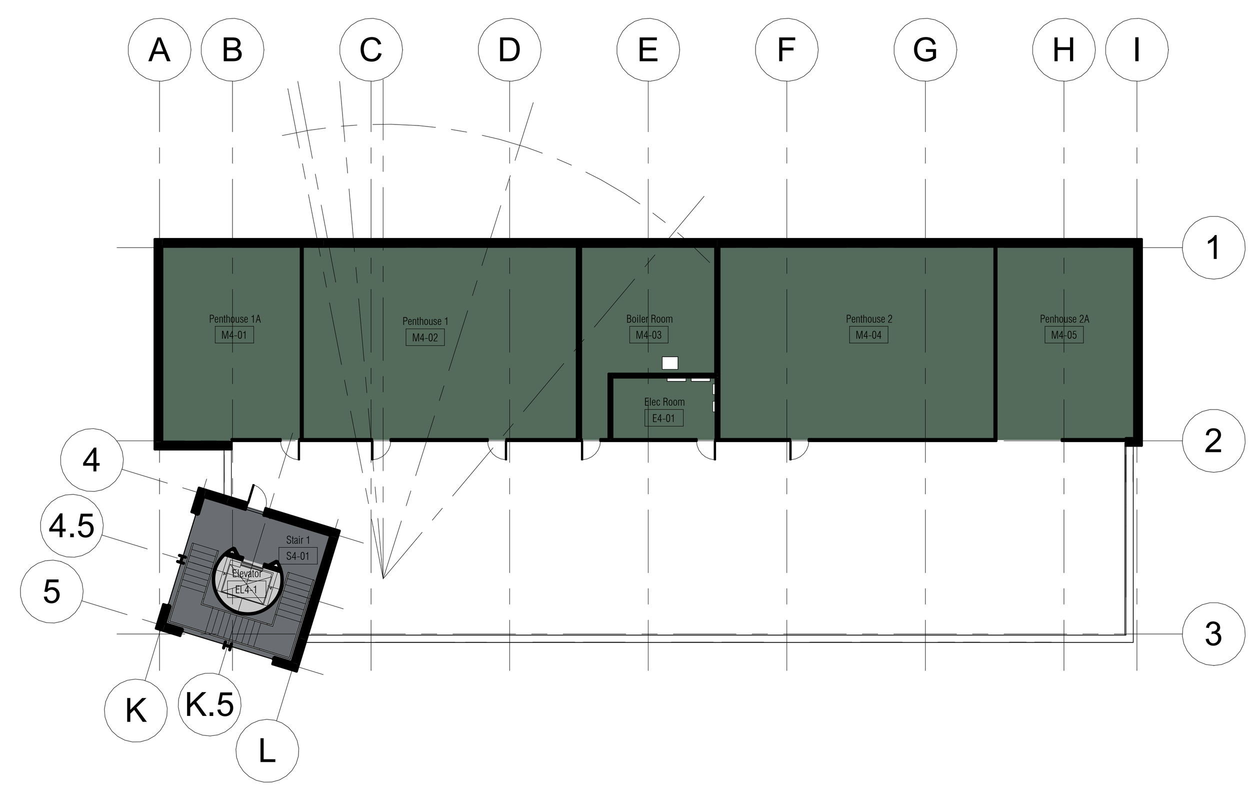

4 **CLIMB CENTER (CLIMB) FLOOR PLAN - ROOF LEVEL**
SCALE: 1" = 20'-0"

CLIENT

Portland Community College

12000 SW 49TH AVENUE
PORTLAND, OREGON 97219

ISSUES

No.	DESCRIPTION	DATE
01	INITIAL DRAFT FOR SPACE ALLOCATION REVIEW	08/13/12

Room Legend

- 050 Inactive Area
- 060 Alteration or Conversion Area
- 070 Unfinished Area
- 080 Leased Space
- 110 Classroom
- 115 Classroom Service
- 210 Class Laboratory
- 215 Class Laboratory Service
- 220 Open Laboratory
- 225 Open Laboratory Service
- 250 Research/Nonclass Laboratory
- 255 Research/Nonclass Laboratory Service
- 310 Office
- 315 Office Service
- 350 Conference Room
- 355 Conference Room Service
- 410 Study Room
- 420 Stack
- 430 Open-Stack Study Room
- 440 Processing Room
- 455 Study Service
- 510 Armory
- 515 Armory Service
- 520 Athletic Or Physical Education
- 523 Athletic Facilities Spectator Seating
- 525 Athletic Or Physical Education Service
- 530 Media Production
- 535 Media Production Service
- 540 Clinic
- 545 Clinic Service
- 550 Demonstration
- 555 Demonstration Service
- 560 Field Building
- 570 Animal Facilities
- 575 Animal Facilities Service
- 580 Greenhouse
- 585 Greenhouse Service
- 590 Other (All Purpose)
- 610 Assembly
- 615 Assembly Service
- 620 Exhibition
- 625 Exhibition Service
- 630 Food Facility
- 635 Food Facility Service
- 640 Day Care
- 645 Day Care Service
- 650 Lounge
- 655 Lounge Service
- 660 Merchandising
- 665 Merchandising Service
- 670 Recreation
- 675 Recreation Service
- 680 Meeting Room
- 685 Meeting Room Service
- 710 Central Computer Or Telecommunications
- 715 Central Computer Or Telecommunications Service
- 720 Shop
- 725 Shop Service
- 730 Central Storage
- 735 Central Storage Service
- 740 Vehicle Storage
- 745 Vehicle Storage Service
- 750 Central Service
- 755 Central Service Support
- 760 Hazardous Materials Storage
- 770 Hazardous Waste Storage
- 775 Hazardous Waste Service
- 780 Unit Storage
- 810 Patient Bedroom
- 815 Patient Bedroom Service
- 820 Patient Bath
- 830 Nurse Station
- 835 Nurse Station Service
- 840 Surgery
- 845 Surgery Service
- 850 Treatment/Examination Clinic
- 855 Treatment/Examination Clinic Service
- 860 Diagnostic Service Laboratory
- 865 Diagnostic Service Lab Support
- 870 Central Supplies
- 880 Public Waiting
- 890 Staff On-Call Facility
- 895 Staff On-Call Facility Service
- 910 Sleep/Study w/out Toilet or Bath
- 919 Toilet or Bath
- 920 Sleep/Study With Toilet or Bath
- 935 Sleep/Study Service
- 950 Apartment
- 955 Apartment Service
- 970 House
- W01 Bridge/Tunnel
- W02 Elevator
- W03 Escalator
- W04 Loading Dock
- W05 Lobby
- W06 Public Corridor
- W07 Stairway
- X01 Custodial Supply Closet
- X02 Janitor Room
- X03 Public Rest Room
- X04 Trash Room
- X05 Non-Public Rest Room
- Y01 Central Utility Plant
- Y02 Fuel Room
- Y03 Shaft
- Y04 Utility/Mechanical Space

ARCADIS
830 NE Holladay Street
Portland, OR 97232, USA
tel 503 226 6950 fax 503 273 9192

PROJECT
Portland Community College Space Utilization

CLIMB Center
1626 SE Water Avenue
Portland, Oregon 97214

PROJECT NO: 146047

SHEET TITLE
CLIMB Center Building Plans

10mm
SCALE CHECK
1 in

SHEET NUMBER
A501

N

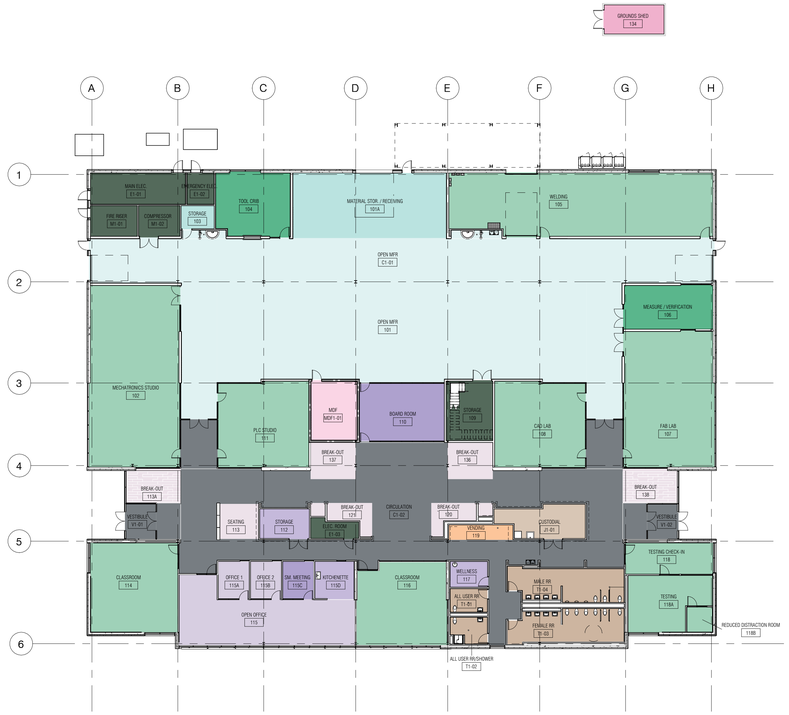

Room Legend

- 050 Inactive Area
- 060 Alteration or Conversion Area
- 070 Unfinished Area
- 080 Leased Space
- 110 Classroom
- 115 Classroom Service
- 210 Class Laboratory
- 215 Class Laboratory Service
- 220 Open Laboratory
- 225 Open Laboratory Service
- 250 Research/Nonclass Laboratory
- 255 Research/Nonclass Laboratory Service
- 310 Office
- 315 Office Service
- 350 Conference Room
- 355 Conference Room Service
- 410 Study Room
- 420 Stack
- 430 Open-Stack Study Room
- 440 Processing Room
- 455 Study Service
- 510 Armory
- 515 Armory Service
- 520 Athletic Or Physical Education
- 523 Athletic Facilities Spectator Seating
- 525 Athletic Or Physical Education Service
- 530 Media Production
- 535 Media Production Service
- 540 Clinic
- 545 Clinic Service
- 550 Demonstration
- 555 Demonstration Service
- 560 Field Building
- 570 Animal Facilities
- 575 Animal Facilities Service
- 580 Greenhouse
- 585 Greenhouse Service
- 590 Other (All Purpose)
- 610 Assembly
- 615 Assembly Service
- 620 Exhibition
- 625 Exhibition Service
- 630 Food Facility
- 635 Food Facility Service
- 640 Day Care
- 645 Day Care Service
- 650 Lounge
- 655 Lounge Service
- 660 Merchandising
- 665 Merchandising Service
- 670 Recreation
- 675 Recreation Service
- 680 Meeting Room
- 685 Meeting Room Service
- 710 Central Computer Or Telecommunications
- 715 Central Computer Or Telecommunications Service
- 720 Shop
- 725 Shop Service
- 730 Central Storage
- 735 Central Storage Service
- 740 Vehicle Storage
- 745 Vehicle Storage Service
- 750 Central Service
- 755 Central Service Support
- 760 Hazardous Materials Storage
- 770 Hazardous Waste Storage
- 775 Hazardous Waste Service
- 780 Unit Storage
- 810 Patient Bedroom
- 815 Patient Bedroom Service
- 820 Patient Bath
- 830 Nurse Station
- 835 Nurse Station Service
- 840 Surgery
- 845 Surgery Service
- 850 Treatment/Examination Clinic
- 855 Treatment/Examination Clinic Service
- 860 Diagnostic Service Laboratory
- 865 Diagnostic Service Lab Support
- 870 Central Supplies
- 880 Public Waiting
- 890 Staff On-Call Facility
- 895 Staff On-Call Facility Service
- 910 Sleep/Study w/out Toilet or Bath
- 919 Toilet or Bath
- 920 Sleep/Study With Toilet or Bath
- 935 Sleep/Study Service
- 950 Apartment
- 955 Apartment Service
- 970 House
- W01 Bridge/Tunnel
- W02 Elevator
- W03 Escalator
- W04 Loading Dock
- W05 Lobby
- W06 Public Corridor
- W07 Stairway
- X01 Custodial Supply Closet
- X02 Janitor Room
- X03 Public Rest Room
- X04 Trash Room
- X05 Non-Public Rest Room
- Y01 Central Utility Plant
- Y02 Fuel Room
- Y03 Shaft
- Y04 Utility/Mechanical Space

1 COLUMBIA COUNTY CENTER (OMIC) FLOOR PLAN - LEVEL 01

SCALE: 1" = 20'-0"

CLIENT

Portland Community College

12000 SW 49TH AVENUE
PORTLAND, OREGON 97219

ISSUES

No.	DESCRIPTION	DATE
01	INITIAL DRAFT FOR SPACE ALLOCATION REVIEW	12/01/20

ARCADIS
830 NE Holladay Street
Portland, OR 97232, USA
tel 503 226 6950 fax 503 273 9192

PROJECT

Portland Community College Space Utilization

Columbia County Center
34001 NE Wagner Court
Scappoose, Oregon 97056

PROJECT NO: 146047

SHEET TITLE

Columbia County Center (OMIC) Building Plan

SHEET NUMBER

A502

SCALE CHECK 1 inch

DOWNTOWN CENTER (DC) FLOOR PLAN - BASEMENT LEVEL

1 SCALE: NTS

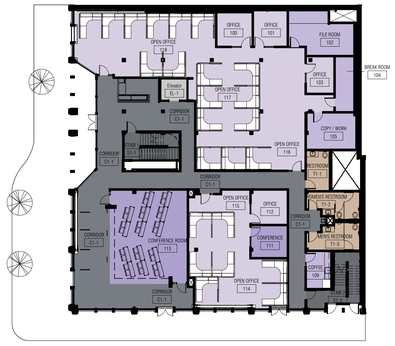

DOWNTOWN CENTER (DC) FLOOR PLAN - LEVEL 01

2 SCALE: NTS

DOWNTOWN CENTER (DC) FLOOR PLAN - LEVEL 02

3 SCALE: NTS

DOWNTOWN CENTER (DC) FLOOR PLAN - LEVEL 03

4 SCALE: NTS

DOWNTOWN CENTER (DC) FLOOR PLAN - LEVEL 04

5 SCALE: NTS

Room Legend

- 050 Inactive Area
- 060 Alteration or Conversion Area
- 070 Unfinished Area
- 080 Leased Space
- 110 Classroom
- 115 Classroom Service
- 210 Class Laboratory
- 215 Class Laboratory Service
- 220 Open Laboratory
- 225 Open Laboratory Service
- 250 Research/Nonclass Laboratory
- 255 Research/Nonclass Laboratory Service
- 310 Office
- 315 Office Service
- 350 Conference Room
- 355 Conference Room Service
- 410 Study Room
- 420 Stack
- 430 Open-Stack Study Room
- 440 Processing Room
- 455 Study Service
- 510 Armory
- 515 Armory Service
- 520 Athletic Or Physical Education
- 523 Athletic Facilities Spectator Seating
- 525 Athletic Or Physical Education Service
- 530 Media Production
- 535 Media Production Service
- 540 Clinic
- 545 Clinic Service
- 550 Demonstration
- 555 Demonstration Service
- 560 Field Building
- 570 Animal Facilities
- 575 Animal Facilities Service
- 580 Greenhouse
- 585 Greenhouse Service
- 590 Other (All Purpose)
- 610 Assembly
- 615 Assembly Service
- 620 Exhibition
- 625 Exhibition Service
- 630 Food Facility
- 635 Food Facility Service
- 640 Day Care
- 645 Day Care Service
- 650 Lounge
- 655 Lounge Service
- 660 Merchandising
- 665 Merchandising Service
- 670 Recreation
- 675 Recreation Service
- 680 Meeting Room
- 685 Meeting Room Service
- 710 Central Computer Or Telecommunications
- 715 Central Computer Or Telecommunications Service
- 720 Shop
- 725 Shop Service
- 730 Central Storage
- 735 Central Storage Service
- 740 Vehicle Storage
- 745 Vehicle Storage Service
- 750 Central Service
- 755 Central Service Support
- 760 Hazardous Materials Storage
- 770 Hazardous Waste Storage
- 775 Hazardous Waste Service
- 780 Unit Storage
- 810 Patient Bedroom
- 815 Patient Bedroom Service
- 820 Patient Bath
- 830 Nurse Station
- 835 Nurse Station Service
- 840 Surgery
- 845 Surgery Service
- 850 Treatment/Examination Clinic
- 855 Treatment/Examination Clinic Service
- 860 Diagnostic Service Laboratory
- 865 Diagnostic Service Lab Support
- 870 Central Supplies
- 880 Public Waiting
- 890 Staff On-Call Facility
- 895 Staff On-Call Facility Service
- 910 Sleep/Study w/out Toilet or Bath
- 919 Toilet or Bath
- 920 Sleep/Study With Toilet or Bath
- 935 Sleep/Study Service
- 950 Apartment
- 955 Apartment Service
- 970 House
- W01 Bridge/Tunnel
- W02 Elevator
- W03 Escalator
- W04 Loading Dock
- W05 Lobby
- W06 Public Corridor
- W07 Stairway
- X01 Custodial Supply Closet
- X02 Janitor Room
- X03 Public Rest Room
- X04 Trash Room
- X05 Non-Public Rest Room
- Y01 Central Utility Plant
- Y02 Fuel Room
- Y03 Shaft
- Y04 Utility/Mechanical Space

CLIENT

Portland Community College

12000 SW 49TH AVENUE
PORTLAND, OREGON 97219

ISSUES

No.	DESCRIPTION	DATE
01	INITIAL DRAFT FOR SPACE ALLOCATION REVIEW	2-17-15

ARCADIS
830 NE Holladay Street
Portland, OR 97232, USA
tel 503 226 6950 fax 503 273 9192

PROJECT

Portland Community College Space Utilization

Downtown Center
722 SW 2nd Ave
Portland, Oregon

PROJECT NO: 146047

SHEET TITLE

Downtown Center Building Plans

SHEET NUMBER

A503

SCALE CHECK
1 inch

N

Room Legend

- 050 Inactive Area
- 060 Alteration or Conversion Area
- 070 Unfinished Area
- 080 Leased Space
- 110 Classroom
- 115 Classroom Service
- 210 Class Laboratory
- 215 Class Laboratory Service
- 220 Open Laboratory
- 225 Open Laboratory Service
- 250 Research/Nonclass Laboratory
- 255 Research/Nonclass Laboratory Service
- 310 Office
- 315 Office Service
- 350 Conference Room
- 355 Conference Room Service
- 410 Study Room
- 420 Stack
- 430 Open-Stack Study Room
- 440 Processing Room
- 455 Study Service
- 510 Armory
- 515 Armory Service
- 520 Athletic Or Physical Education
- 523 Athletic Facilities Spectator Seating
- 525 Athletic Or Physical Education Service
- 530 Media Production
- 535 Media Production Service
- 540 Clinic
- 545 Clinic Service
- 550 Demonstration
- 555 Demonstration Service
- 560 Field Building
- 570 Animal Facilities
- 575 Animal Facilities Service
- 580 Greenhouse
- 585 Greenhouse Service
- 590 Other (All Purpose)
- 610 Assembly
- 615 Assembly Service
- 620 Exhibition
- 625 Exhibition Service
- 630 Food Facility
- 635 Food Facility Service
- 640 Day Care
- 645 Day Care Service
- 650 Lounge
- 655 Lounge Service
- 660 Merchandising
- 665 Merchandising Service
- 670 Recreation
- 675 Recreation Service
- 680 Meeting Room
- 685 Meeting Room Service
- 710 Central Computer Or Telecommunications
- 715 Central Computer Or Telecommunications Service
- 720 Shop
- 725 Shop Service
- 730 Central Storage
- 735 Central Storage Service
- 740 Vehicle Storage
- 745 Vehicle Storage Service
- 750 Central Service
- 755 Central Service Support
- 760 Hazardous Materials Storage
- 770 Hazardous Waste Storage
- 775 Hazardous Waste Service
- 780 Unit Storage
- 810 Patient Bedroom
- 815 Patient Bedroom Service
- 820 Patient Bath
- 830 Nurse Station
- 835 Nurse Station Service
- 840 Surgery
- 845 Surgery Service
- 850 Treatment/Examination Clinic
- 855 Treatment/Examination Clinic Service
- 860 Diagnostic Service Laboratory
- 865 Diagnostic Service Lab Support
- 870 Central Supplies
- 880 Public Waiting
- 890 Staff On-Call Facility
- 895 Staff On-Call Facility Service
- 910 Sleep/Study w/out Toilet or Bath
- 919 Toilet or Bath
- 920 Sleep/Study With Toilet or Bath
- 935 Sleep/Study Service
- 950 Apartment
- 955 Apartment Service
- 970 House
- W01 Bridge/Tunnel
- W02 Elevator
- W03 Escalator
- W04 Loading Dock
- W05 Lobby
- W06 Public Corridor
- W07 Stairway
- X01 Custodial Supply Closet
- X02 Janitor Room
- X03 Public Rest Room
- X04 Trash Room
- X05 Non-Public Rest Room
- Y01 Central Utility Plant
- Y02 Fuel Room
- Y03 Shaft
- Y04 Utility/Mechanical Space

1 HILLSBORO TRANSIT CENTER (HC) FLOOR PLAN - LEVEL 01
SCALE: 1" = 20'-0"

CLIENT

Portland Community College

12000 SW 49TH AVENUE
PORTLAND, OREGON 97219

ISSUES

No.	DESCRIPTION	DATE
01	INITIAL DRAFT FOR SPACE ALLOCATION REVIEW	11/14/24

ARCADIS
830 NE Holladay Street
Portland, OR 97232, USA
tel 503 226 6950 fax 503 273 9192

PROJECT

Portland Community College Space Utilization

Hillsboro Transit Center
775 SE Baseline St
Hillsboro, OR 97123

PROJECT NO: 146047

SHEET TITLE

Hillsboro Transit Center Building Plan

SHEET NUMBER

A504

SCALE CHECK
1 inch

N

1 NEWBERG CENTER (NEC) FLOOR PLAN - LEVEL 01

SCALE: 1" = 20'-0"

CLIENT

Portland Community College

12000 SW 49TH AVENUE
PORTLAND, OREGON 97219

ISSUES

No.	DESCRIPTION	DATE
01	INITIAL DRAFT FOR SPACE ALLOCATION REVIEW	11/15/24

Room Legend

- 050 Inactive Area
- 060 Alteration or Conversion Area
- 070 Unfinished Area
- 080 Leased Space
- 110 Classroom
- 115 Classroom Service
- 210 Class Laboratory
- 215 Class Laboratory Service
- 220 Open Laboratory
- 225 Open Laboratory Service
- 250 Research/Nonclass Laboratory
- 255 Research/Nonclass Laboratory Service
- 310 Office
- 315 Office Service
- 350 Conference Room
- 355 Conference Room Service
- 410 Study Room
- 420 Stack
- 430 Open-Stack Study Room
- 440 Processing Room
- 455 Study Service
- 510 Armory
- 515 Armory Service
- 520 Athletic Or Physical Education
- 523 Athletic Facilities Spectator Seating
- 525 Athletic Or Physical Education Service
- 530 Media Production
- 535 Media Production Service
- 540 Clinic
- 545 Clinic Service
- 550 Demonstration
- 555 Demonstration Service
- 560 Field Building
- 570 Animal Facilities
- 575 Animal Facilities Service
- 580 Greenhouse
- 585 Greenhouse Service
- 590 Other (All Purpose)
- 610 Assembly
- 615 Assembly Service
- 620 Exhibition
- 625 Exhibition Service
- 630 Food Facility
- 635 Food Facility Service
- 640 Day Care
- 645 Day Care Service
- 650 Lounge
- 655 Lounge Service
- 660 Merchandising
- 665 Merchandising Service
- 670 Recreation
- 675 Recreation Service
- 680 Meeting Room
- 685 Meeting Room Service
- 710 Central Computer Or Telecommunications
- 715 Central Computer Or Telecommunications Service
- 720 Shop
- 725 Shop Service
- 730 Central Storage
- 735 Central Storage Service
- 740 Vehicle Storage
- 745 Vehicle Storage Service
- 750 Central Service
- 755 Central Service Support
- 760 Hazardous Materials Storage
- 770 Hazardous Waste Storage
- 775 Hazardous Waste Service
- 780 Unit Storage
- 810 Patient Bedroom
- 815 Patient Bedroom Service
- 820 Patient Bath
- 830 Nurse Station
- 835 Nurse Station Service
- 840 Surgery
- 845 Surgery Service
- 850 Treatment/Examination Clinic
- 855 Treatment/Examination Clinic Service
- 860 Diagnostic Service Laboratory
- 865 Diagnostic Service Lab Support
- 870 Central Supplies
- 880 Public Waiting
- 890 Staff On-Call Facility
- 895 Staff On-Call Facility Service
- 910 Sleep/Study w/out Toilet or Bath
- 919 Toilet or Bath
- 920 Sleep/Study With Toilet or Bath
- 935 Sleep/Study Service
- 950 Apartment
- 955 Apartment Service
- 970 House
- W01 Bridge/Tunnel
- W02 Elevator
- W03 Escalator
- W04 Loading Dock
- W05 Lobby
- W06 Public Corridor
- W07 Stairway
- X01 Custodial Supply Closet
- X02 Janitor Room
- X03 Public Rest Room
- X04 Trash Room
- X05 Non-Public Rest Room
- Y01 Central Utility Plant
- Y02 Fuel Room
- Y03 Shaft
- Y04 Utility/Mechanical Space

ARCADIS
830 NE Holladay Street
Portland, OR 97232, USA
tel 503 226 6950 fax 503 273 9192

PROJECT

Portland Community College Space Utilization

Newberg Center
135 Werth Blvd.
Newberg, OR 97132

PROJECT NO: 146047

SHEET TITLE

Newberg Center Building Plan

SHEET NUMBER

A505

SCALE CHECK 1 inch

N

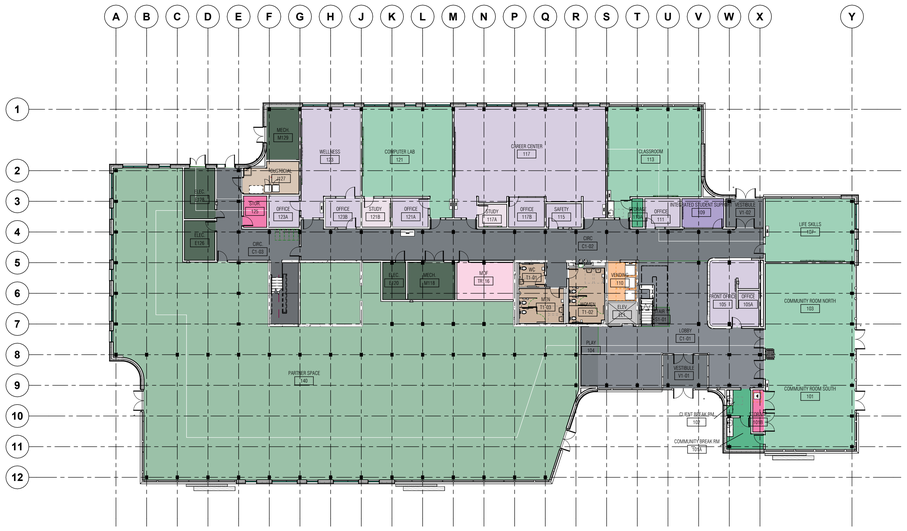

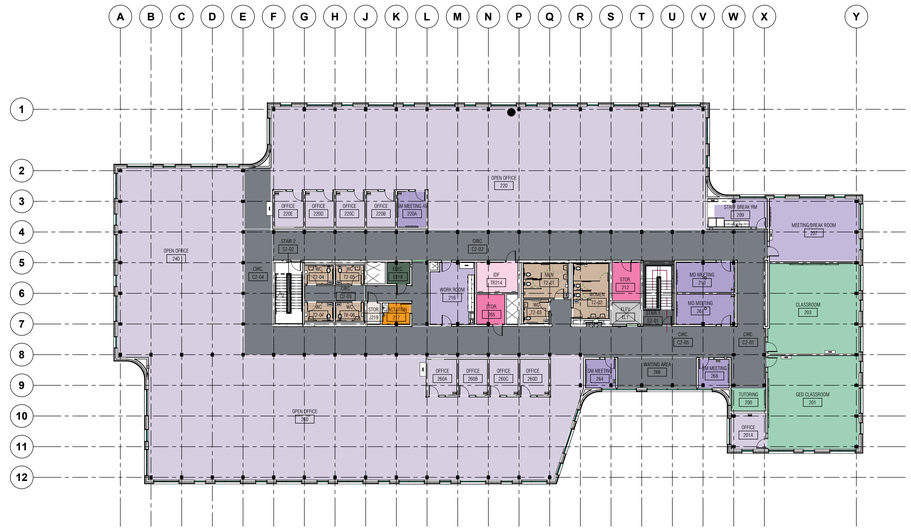

Room Legend

- 050 Inactive Area
- 060 Alteration or Conversion Area
- 070 Unfinished Area
- 080 Leased Space
- 110 Classroom
- 115 Classroom Service
- 210 Class Laboratory
- 215 Class Laboratory Service
- 220 Open Laboratory
- 225 Open Laboratory Service
- 250 Research/Nonclass Laboratory
- 255 Research/Nonclass Laboratory Service
- 310 Office
- 315 Office Service
- 350 Conference Room
- 355 Conference Room Service
- 410 Study Room
- 420 Stack
- 430 Open-Stack Study Room
- 440 Processing Room
- 455 Study Service
- 510 Armory
- 515 Armory Service
- 520 Athletic Or Physical Education
- 523 Athletic Facilities Spectator Seating
- 525 Athletic Or Physical Education Service
- 530 Media Production
- 535 Media Production Service
- 540 Clinic
- 545 Clinic Service
- 550 Demonstration
- 555 Demonstration Service
- 560 Field Building
- 570 Animal Facilities
- 575 Animal Facilities Service
- 580 Greenhouse
- 585 Greenhouse Service
- 590 Other (All Purposes)
- 610 Assembly
- 615 Assembly Service
- 620 Exhibition
- 625 Exhibition Service
- 630 Food Facility
- 635 Food Facility Service
- 640 Day Care
- 645 Day Care Service
- 650 Lounge
- 655 Lounge Service
- 660 Merchandising
- 665 Merchandising Service
- 670 Recreation
- 675 Recreation Service
- 680 Meeting Room
- 685 Meeting Room Service
- 710 Central Computer Or Telecommunications
- 715 Central Computer Or Telecommunications Service
- 720 Shop
- 725 Shop Service
- 730 Central Storage
- 735 Central Storage Service
- 740 Vehicle Storage
- 745 Vehicle Storage Service
- 750 Central Service
- 755 Central Service Support
- 760 Hazardous Materials Storage
- 770 Hazardous Waste Storage
- 775 Hazardous Waste Service
- 780 Unit Storage
- 810 Patient Bedroom
- 815 Patient Bedroom Service
- 820 Patient Bath
- 830 Nurse Station
- 835 Nurse Station Service
- 840 Surgery
- 845 Surgery Service
- 850 Treatment/Examination Clinic
- 855 Treatment/Examination Clinic Service
- 860 Diagnostic Service Laboratory
- 865 Diagnostic Service Lab Support
- 870 Central Supplies
- 880 Public Waiting
- 890 Staff On-Call Facility
- 895 Staff On-Call Facility Service
- 910 Sleep/Study w/out Toilet or Bath
- 919 Toilet or Bath
- 920 Sleep/Study With Toilet or Bath
- 935 Sleep/Study Service
- 950 Apartment
- 955 Apartment Service
- 970 House
- W01 Bridge/Tunnel
- W02 Elevator
- W03 Escalator
- W04 Loading Dock
- W05 Lobby
- W06 Public Corridor
- W07 Stairway
- X01 Custodial Supply Closet
- X02 Janitor Room
- X03 - PUBLIC REST ROOM
- X03 Public Rest Room
- X04 Trash Room
- X05 Non-Public Rest Room
- Y01 Central Utility Plant
- Y02 Fuel Room
- Y03 Shaft
- Y04 Utility/Mechanical Space

1 OPPORTUNITY CENTER (OC42) FLOOR PLAN - LEVEL 01

SCALE: 1" = 20'-0"

2 OPPORTUNITY CENTER (OC42) FLOOR PLAN - LEVEL 02

SCALE: 1" = 20'-0"

CLIENT

Portland Community College

12000 SW 49TH AVENUE
PORTLAND, OREGON 97219

ISSUES

No.	DESCRIPTION	DATE
01	INITIAL DRAFT FOR SPACE ALLOCATION REVIEW	11/15/24

ARCADIS
830 NE Holladay Street
Portland, OR 97232, USA
tel 503 226 6950 fax 503 273 9192

PROJECT

Portland Community College Space Utilization

Opportunity Center
5600 NE 42nd Ave.
Portland, OR 97218

PROJECT NO: 146047

SHEET TITLE

Opportunity Center Building Plans

SHEET NUMBER

A506

SCALE CHECK 1" = 1'-0"

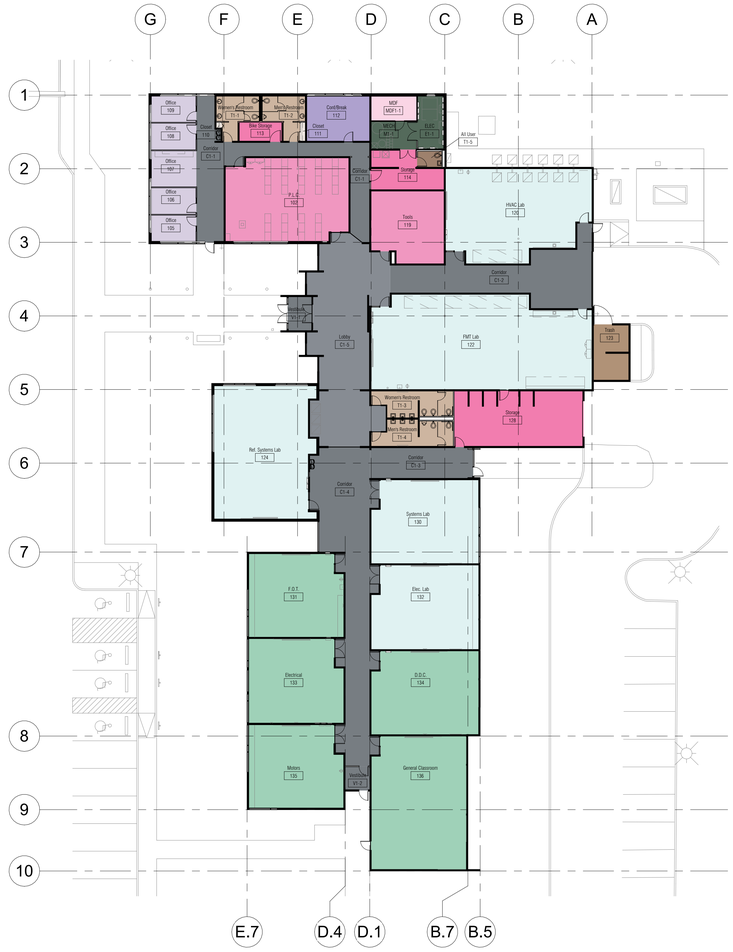

Room Legend

- 050 Inactive Area
- 060 Alteration or Conversion Area
- 070 Unfinished Area
- 080 Leased Space
- 110 Classroom
- 115 Classroom Service
- 210 Class Laboratory
- 215 Class Laboratory Service
- 220 Open Laboratory
- 225 Open Laboratory Service
- 250 Research/Nonclass Laboratory
- 255 Research/Nonclass Laboratory Service
- 310 Office
- 315 Office Service
- 350 Conference Room
- 355 Conference Room Service
- 410 Study Room
- 420 Stack
- 430 Open-Stack Study Room
- 440 Processing Room
- 455 Study Service
- 510 Armory
- 515 Armory Service
- 520 Athletic Or Physical Education
- 523 Athletic Facilities Spectator Seating
- 525 Athletic Or Physical Education Service
- 530 Media Production
- 535 Media Production Service
- 540 Clinic
- 545 Clinic Service
- 550 Demonstration
- 555 Demonstration Service
- 560 Field Building
- 570 Animal Facilities
- 575 Animal Facilities Service
- 580 Greenhouse
- 585 Greenhouse Service
- 590 Other (All Purpose)
- 610 Assembly
- 615 Assembly Service
- 620 Exhibition
- 625 Exhibition Service
- 630 Food Facility
- 635 Food Facility Service
- 640 Day Care
- 645 Day Care Service
- 650 Lounge
- 655 Lounge Service
- 660 Merchandising
- 665 Merchandising Service
- 670 Recreation
- 675 Recreation Service
- 680 Meeting Room
- 685 Meeting Room Service
- 710 Central Computer Or Telecommunications
- 715 Central Computer Or Telecommunications Service
- 720 Shop
- 725 Shop Service
- 730 Central Storage
- 735 Central Storage Service
- 740 Vehicle Storage
- 745 Vehicle Storage Service
- 750 Central Service
- 755 Central Service Support
- 760 Hazardous Materials Storage
- 770 Hazardous Waste Storage
- 775 Hazardous Waste Service
- 780 Unit Storage
- 810 Patient Bedroom
- 815 Patient Bedroom Service
- 820 Patient Bath
- 830 Nurse Station
- 835 Nurse Station Service
- 840 Surgery
- 845 Surgery Service
- 850 Treatment/Examination Clinic
- 855 Treatment/Examination Clinic Service
- 860 Diagnostic Service Laboratory
- 865 Diagnostic Service Lab Support
- 870 Central Supplies
- 880 Public Waiting
- 890 Staff On-Call Facility
- 895 Staff On-Call Facility Service
- 910 Sleep/Study w/out Toilet or Bath
- 919 Toilet or Bath
- 920 Sleep/Study With Toilet or Bath
- 935 Sleep/Study Service
- 950 Apartment
- 955 Apartment Service
- 970 House
- W01 Bridge/Tunnel
- W02 Elevator
- W03 Escalator
- W04 Loading Dock
- W05 Lobby
- W06 Public Corridor
- W07 Stairway
- X01 Custodial Supply Closet
- X02 Janitor Room
- X03 Public Rest Room
- X04 Trash Room
- X05 Non-Public Rest Room
- Y01 Central Utility Plant
- Y02 Fuel Room
- Y03 Shaft
- Y04 Utility/Mechanical Space

1 SWAN ISLAND TRADES CENTER (STC) FLOOR PLAN - LEVEL 01

SCALE: 1" = 20'-0"

CLIENT

Portland Community College

12000 SW 49TH AVENUE
PORTLAND, OREGON 97219

ISSUES

No.	DESCRIPTION	DATE
01	INITIAL DRAFT FOR SPACE ALLOCATION REVIEW	10/07/13

ARCADIS
830 NE Holladay Street
Portland, OR 97232, USA
tel 503 226 6950 fax 503 273 9192

PROJECT

Portland Community College Space Utilization

Swan Island Trade Center
North Leverman Street & North Cutter Circle
Portland, OR

PROJECT NO: 146047

SHEET TITLE

Swan Island Trades Center Building Plan

SHEET NUMBER

A507

SCALE CHECK | Date

1 VANPORT BUILDING (VP) FLOOR PLAN - LEVEL 02

SCALE: 1" = 20'-0"

2 VANPORT BUILDING (VP) FLOOR PLAN - LEVEL 03

SCALE: 1" = 20'-0"

CLIENT

Portland Community College

12000 SW 49TH AVENUE
PORTLAND, OREGON 97219

ISSUES

No.	DESCRIPTION	DATE
01	INITIAL DRAFT FOR SPACE ALLOCATION REVIEW	06/29/23

Room Legend

- 050 Inactive Area
- 060 Alteration or Conversion Area
- 070 Unfinished Area
- 080 Leased Space
- 110 Classroom
- 115 Classroom Service
- 210 Class Laboratory
- 215 Class Laboratory Service
- 220 Open Laboratory
- 225 Open Laboratory Service
- 250 Research/Nonclass Laboratory
- 255 Research/Nonclass Laboratory Service
- 310 Office
- 315 Office Service
- 350 Conference Room
- 355 Conference Room Service
- 410 Study Room
- 420 Stack
- 430 Open-Stack Study Room
- 440 Processing Room
- 455 Study Service
- 510 Armory
- 515 Armory Service
- 520 Athletic Or Physical Education
- 523 Athletic Facilities Spectator Seating
- 525 Athletic Or Physical Education Service
- 530 Media Production
- 535 Media Production Service
- 540 Clinic
- 545 Clinic Service
- 550 Demonstration
- 555 Demonstration Service
- 560 Field Building
- 570 Animal Facilities
- 575 Animal Facilities Service
- 580 Greenhouse
- 585 Greenhouse Service
- 590 Other (All Purpose)
- 610 Assembly
- 615 Assembly Service
- 620 Exhibition
- 625 Exhibition Service
- 630 Food Facility
- 635 Food Facility Service
- 640 Day Care
- 645 Day Care Service
- 650 Lounge
- 655 Lounge Service
- 660 Merchandising
- 665 Merchandising Service
- 670 Recreation
- 675 Recreation Service
- 680 Meeting Room
- 685 Meeting Room Service
- 710 Central Computer Or Telecommunications
- 715 Central Computer Or Telecommunications Service
- 720 Shop
- 725 Shop Service
- 730 Central Storage
- 735 Central Storage Service
- 740 Vehicle Storage
- 745 Vehicle Storage Service
- 750 Central Service
- 755 Central Service Support
- 760 Hazardous Materials Storage
- 770 Hazardous Waste Storage
- 775 Hazardous Waste Service
- 780 Unit Storage
- 810 Patient Bedroom
- 815 Patient Bedroom Service
- 820 Patient Bath
- 830 Nurse Station
- 835 Nurse Station Service
- 840 Surgery
- 845 Surgery Service
- 850 Treatment/Examination Clinic
- 855 Treatment/Examination Clinic Service
- 860 Diagnostic Service Laboratory
- 865 Diagnostic Service Lab Support
- 870 Central Supplies
- 880 Public Waiting
- 890 Staff On-Call Facility
- 895 Staff On-Call Facility Service
- 910 Sleep/Study w/out Toilet or Bath
- 919 Toilet or Bath
- 920 Sleep/Study With Toilet or Bath
- 935 Sleep/Study Service
- 950 Apartment
- 955 Apartment Service
- 970 House
- W01 Bridge/Tunnel
- W02 Elevator
- W03 Escalator
- W04 Loading Dock
- W05 Lobby
- W06 Public Corridor
- W07 Stairway
- WWW Circulation Area
- X01 Custodial Supply Closet
- X02 Janitor Room
- X03 Public Rest Room
- X04 Trash Room
- X05 Non-Public Rest Room
- XXX Building Service Area
- Y01 Central Utility Plant
- Y02 Fuel Room
- Y03 Shaft
- Y04 Utility/Mechanical Space
- YYY Mechanical Area

ARCADIS
830 NE Holladay Street
Portland, OR 97232, USA
tel 503 226 6950 fax 503 273 9192

PROJECT

Portland Community College Space Utilization

Vanport Center
1810 SW 5th Ave.
Portland, OR 97201

PROJECT NO: 146047

SHEET TITLE

Vanport Center Building Plans

SHEET NUMBER

A508

SCALE CHECK 1"

Date

CLIENT

Portland Community College

12000 SW 49TH AVENUE
PORTLAND, OREGON 97219

ISSUES

No.	DESCRIPTION	DATE
01	INITIAL DRAFT FOR SPACE ALLOCATION REVIEW	2024/11/08

Room Legend

- 050 Inactive Area
- 060 Alteration or Conversion Area
- 070 Unfinished Area
- 080 Leased Space
- 110 Classroom
- 115 Classroom Service
- 210 Class Laboratory
- 215 Class Laboratory Service
- 220 Open Laboratory
- 225 Open Laboratory Service
- 250 Research/Nonclass Laboratory
- 255 Research/Nonclass Laboratory Service
- 310 Office
- 315 Office Service
- 350 Conference Room
- 355 Conference Room Service
- 410 Study Room
- 420 Stack
- 430 Open-Stack Study Room
- 440 Processing Room
- 455 Study Service
- 510 Armory
- 515 Armory Service
- 520 Athletic Or Physical Education
- 523 Athletic Facilities Spectator Seating
- 525 Athletic Or Physical Education Service
- 530 Media Production
- 535 Media Production Service
- 540 Clinic
- 545 Clinic Service
- 550 Demonstration
- 555 Demonstration Service
- 560 Field Building
- 570 Animal Facilities
- 575 Animal Facilities Service
- 580 Greenhouse
- 585 Greenhouse Service
- 590 Other (All Purpose)
- 610 Assembly
- 615 Assembly Service
- 620 Exhibition
- 625 Exhibition Service
- 630 Food Facility
- 635 Food Facility Service
- 640 Day Care
- 645 Day Care Service
- 650 Lounge
- 655 Lounge Service
- 660 Merchandising
- 665 Merchandising Service
- 670 Recreation
- 675 Recreation Service
- 680 Meeting Room
- 685 Meeting Room Service
- 710 Central Computer Or Telecommunications
- 715 Central Computer Or Telecommunications Service
- 720 Shop
- 725 Shop Service
- 730 Central Storage
- 735 Central Storage Service
- 740 Vehicle Storage
- 745 Vehicle Storage Service
- 750 Central Service
- 755 Central Service Support
- 760 Hazardous Materials Storage
- 770 Hazardous Waste Storage
- 775 Hazardous Waste Service
- 780 Unit Storage
- 810 Patient Bedroom
- 815 Patient Bedroom Service
- 820 Patient Bath
- 830 Nurse Station
- 835 Nurse Station Service
- 840 Surgery
- 845 Surgery Service
- 850 Treatment/Examination Clinic
- 855 Treatment/Examination Clinic Service
- 860 Diagnostic Service Laboratory
- 865 Diagnostic Service Lab Support
- 870 Central Supplies
- 880 Public Waiting
- 890 Staff On-Call Facility
- 895 Staff On-Call Facility Service
- 910 Sleep/Study w/out Toilet or Bath
- 919 Toilet or Bath
- 920 Sleep/Study With Toilet or Bath
- 935 Sleep/Study Service
- 950 Apartment
- 955 Apartment Service
- 970 House
- W01 Bridge/Tunnel
- W02 Elevator
- W03 Escalator
- W04 Loading Dock
- W05 Lobby
- W06 Public Corridor
- W07 Stairway
- X01 Custodial Supply Closet
- X02 Janitor Room
- X03 Public Rest Room
- X04 Trash Room
- X05 Non-Public Rest Room
- Y01 Central Utility Plant
- Y02 Fuel Room
- Y03 Shaft
- Y04 Utility/Mechanical Space

ARCADIS
830 NE Holladay Street
Portland, OR 97232, USA
tel 503 226 6950 fax 503 273 9192

PROJECT

Portland Community College Space Utilization

Willow Creek Center
241 Edgeway Drive
Hillsboro, OR 97006

PROJECT NO: 146047

SHEET TITLE

Willow Creek Center Building Plans

SHEET NUMBER

A509

SCALE CHECK
1 in